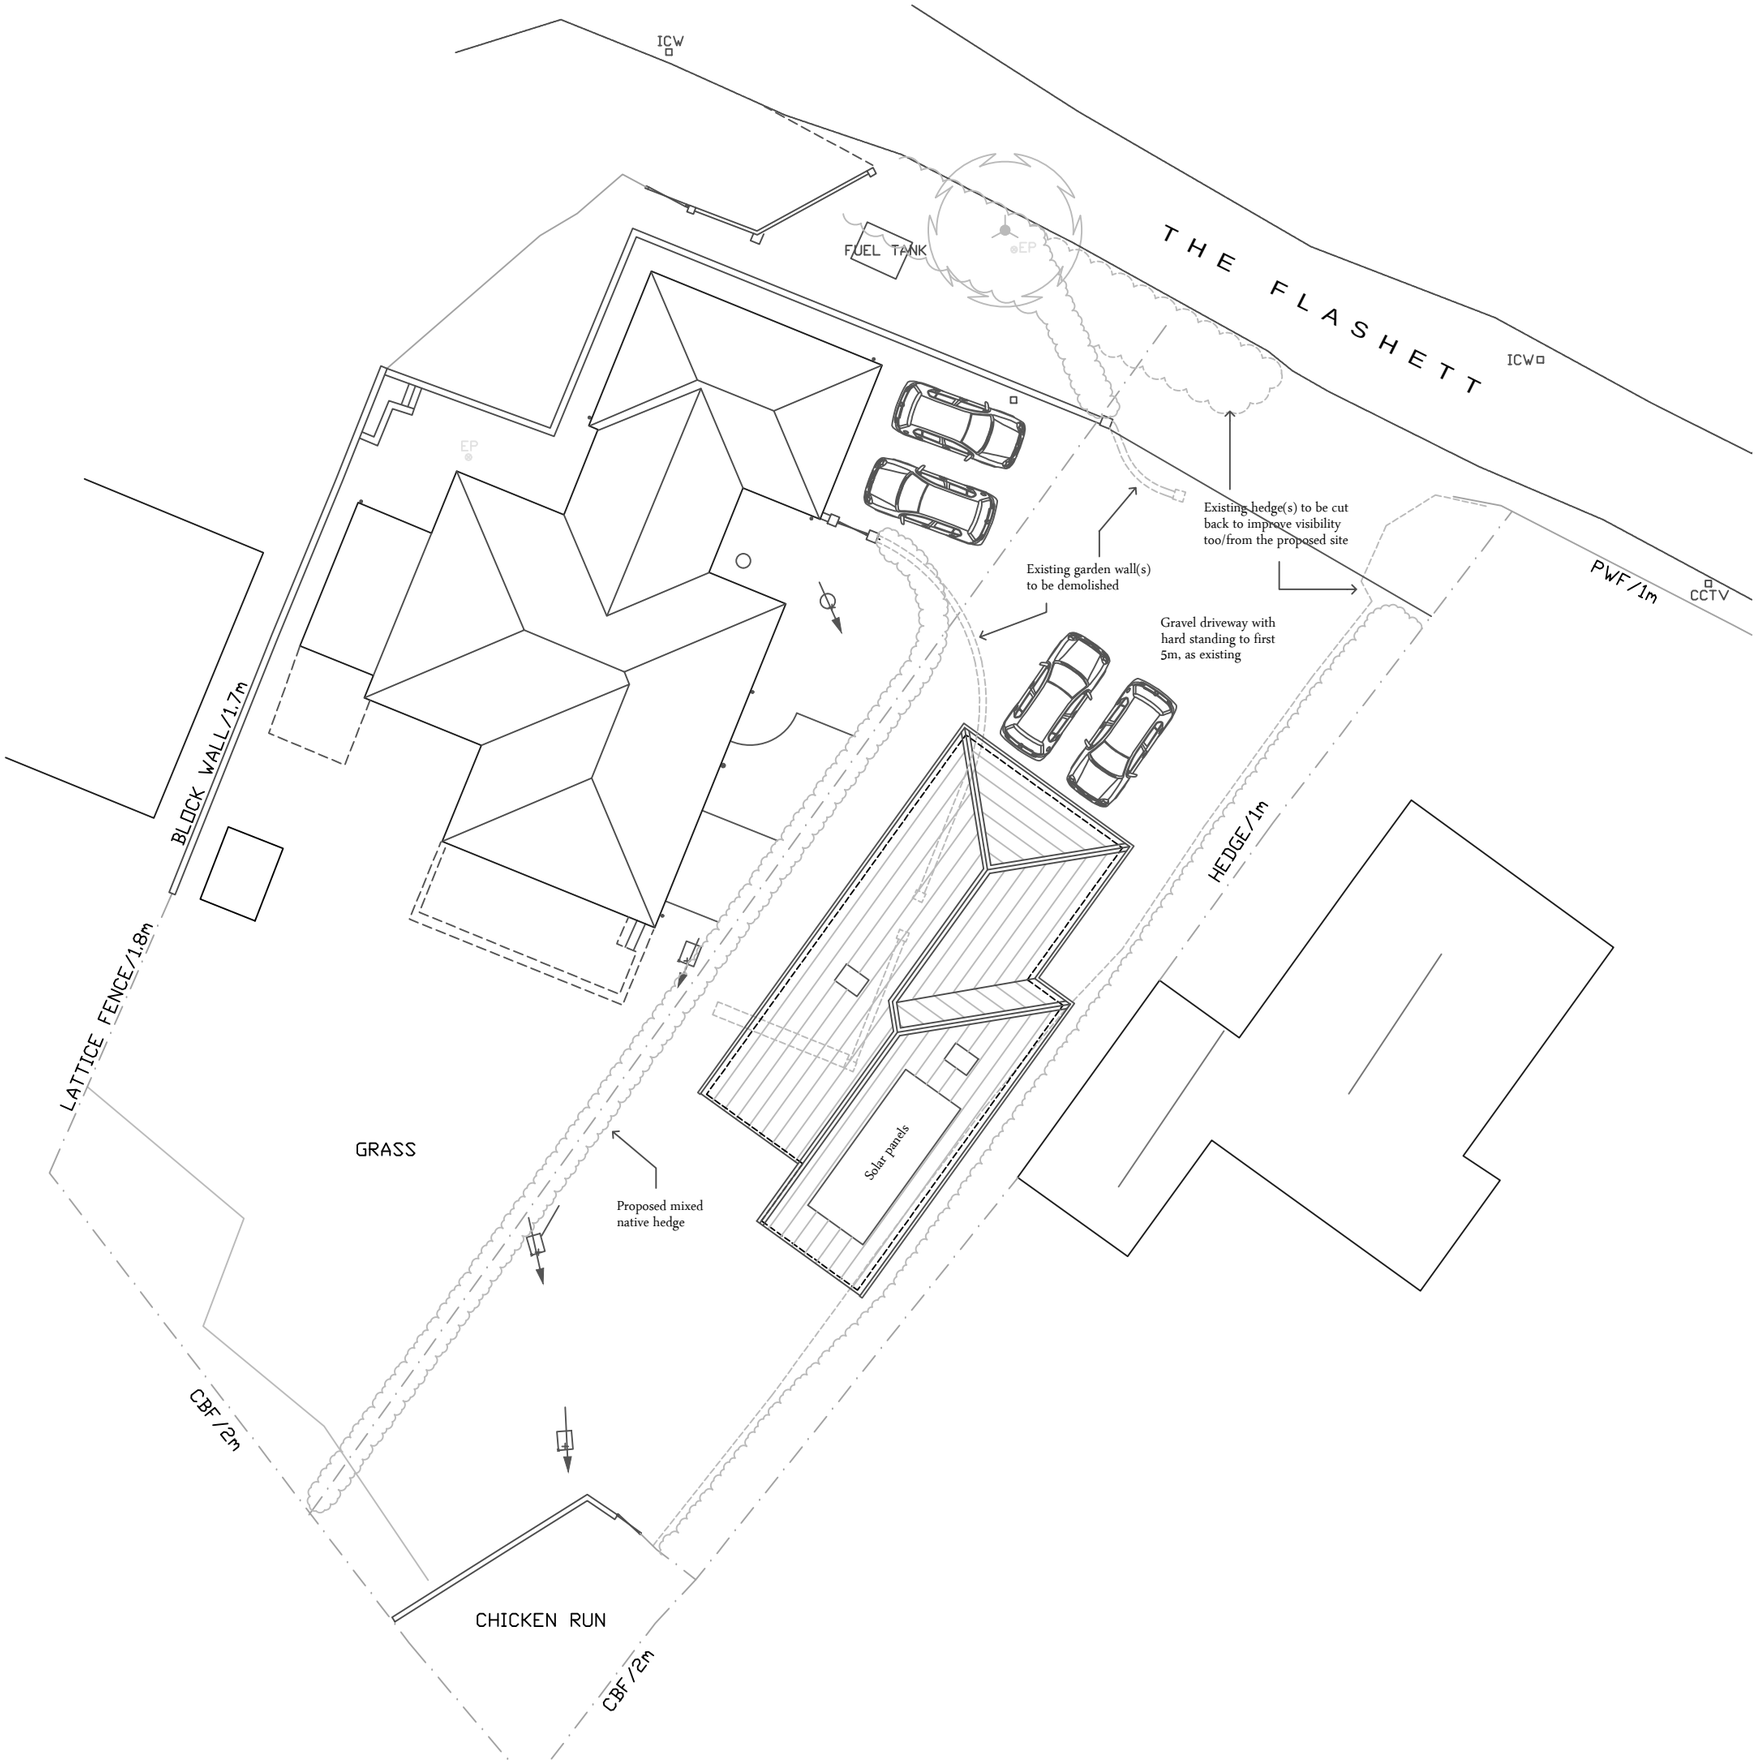

NOTES:

1. This drawing is copyright of Larkham Design Ltd and must not be used without their permission.
2. This drawing has been produced to support a planning application and should not be used for any other purpose

N

Metres
0 1 2 3 4 5

Scale Bar (1:100 at A3)

Rev	Amendment	Date
	Planning Issue	14.07.23

LARKHAM DESIGN LTD
ARCHITECTURAL SERVICES
Field View Barn, Longhedge, Salisbury, Wilts. SP4 6RS
Tel: 01722 322193 info@larkhamdesign.co.uk
www.larkhamdesign.co.uk

Client & Project Address:

Mrs S Holstead

The Cedars,
The Flashett, Winterslow,
Wilts. SP5 1PR

Project Description:

Proposed Residential Development

Drawing Title:

Proposed Site Plan

Scale: 1:200 at A3

Drawing Ref: 0800/PL/01

Rev: