© This Drawing is the copyright of benjamin + beauchamp architects ltd.


All dimensions to be checked on site by contractor and not scaled from this drawing.

benjamin + beauchamp architects ltd accept no liability for any expense, loss or damage of whatsoever nature and however arising from any variation made to this drawing; or in the execution of the work to which it relates, which has not been referred to them and their approval obtained.

P:\Longleat - Longleat House - 0155\Drawings, Photos & Graphics\B2 Drawings\Drawing board\0155-05 Windows\0155-05.P.005 Proposed South + East Elevations 1_100@A1.dwg




South

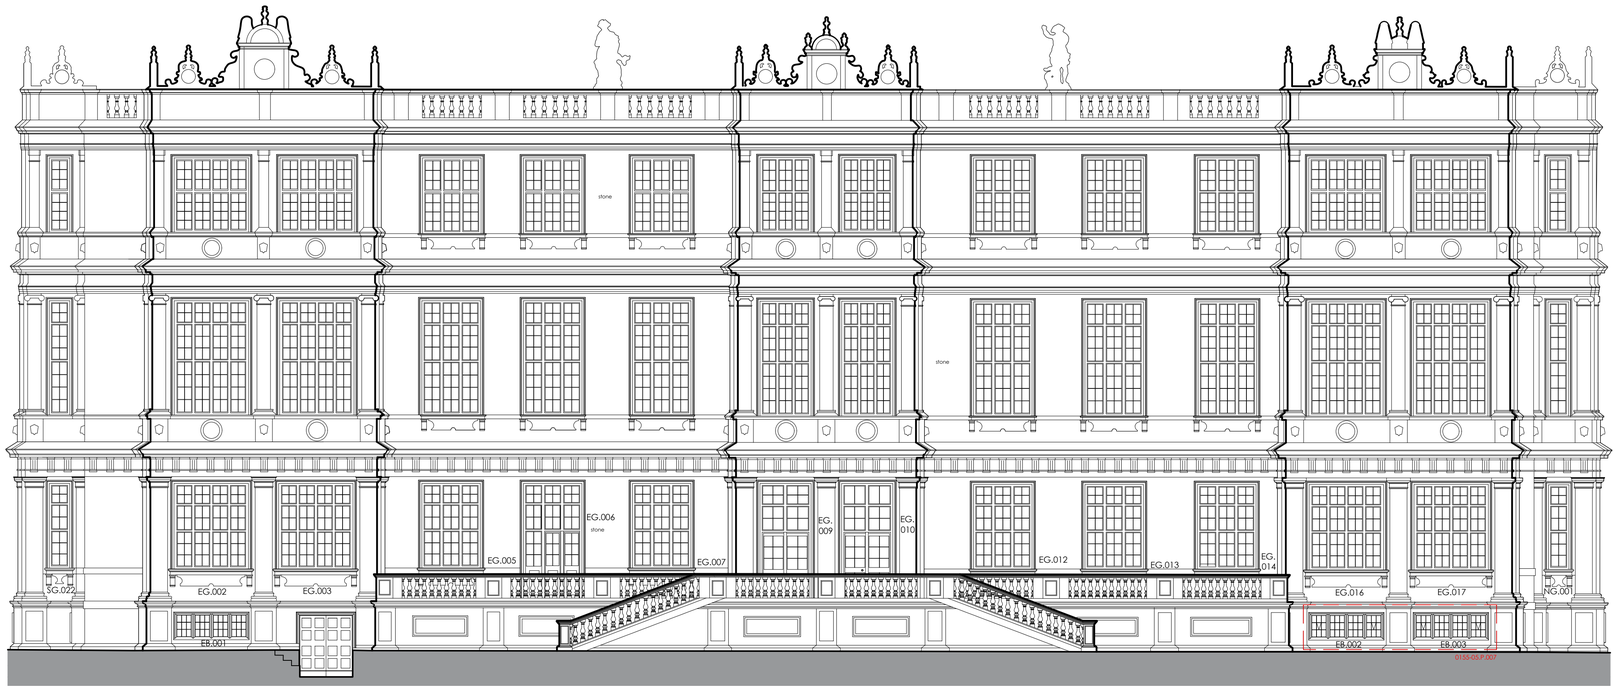

East

Elevation Key

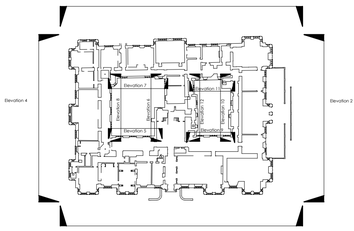

1:100
metres 2 4 6 8 10

Revision	Date	Initials	Notes
Project			

LONGLEAT
Longleat House

Title

Proposed South & East Elevations

Stage

PLANNING

benjamin + beauchamp
architecture design conservation
the borough studios, the borough,
wedmore, somerset BS28 4EB
T 01934 713313 **F** 01934 713314

Drawn By	Date	Scale
JLB	12/05/23	1:100 at A1

Drawing No.
0155-05.P.005 -