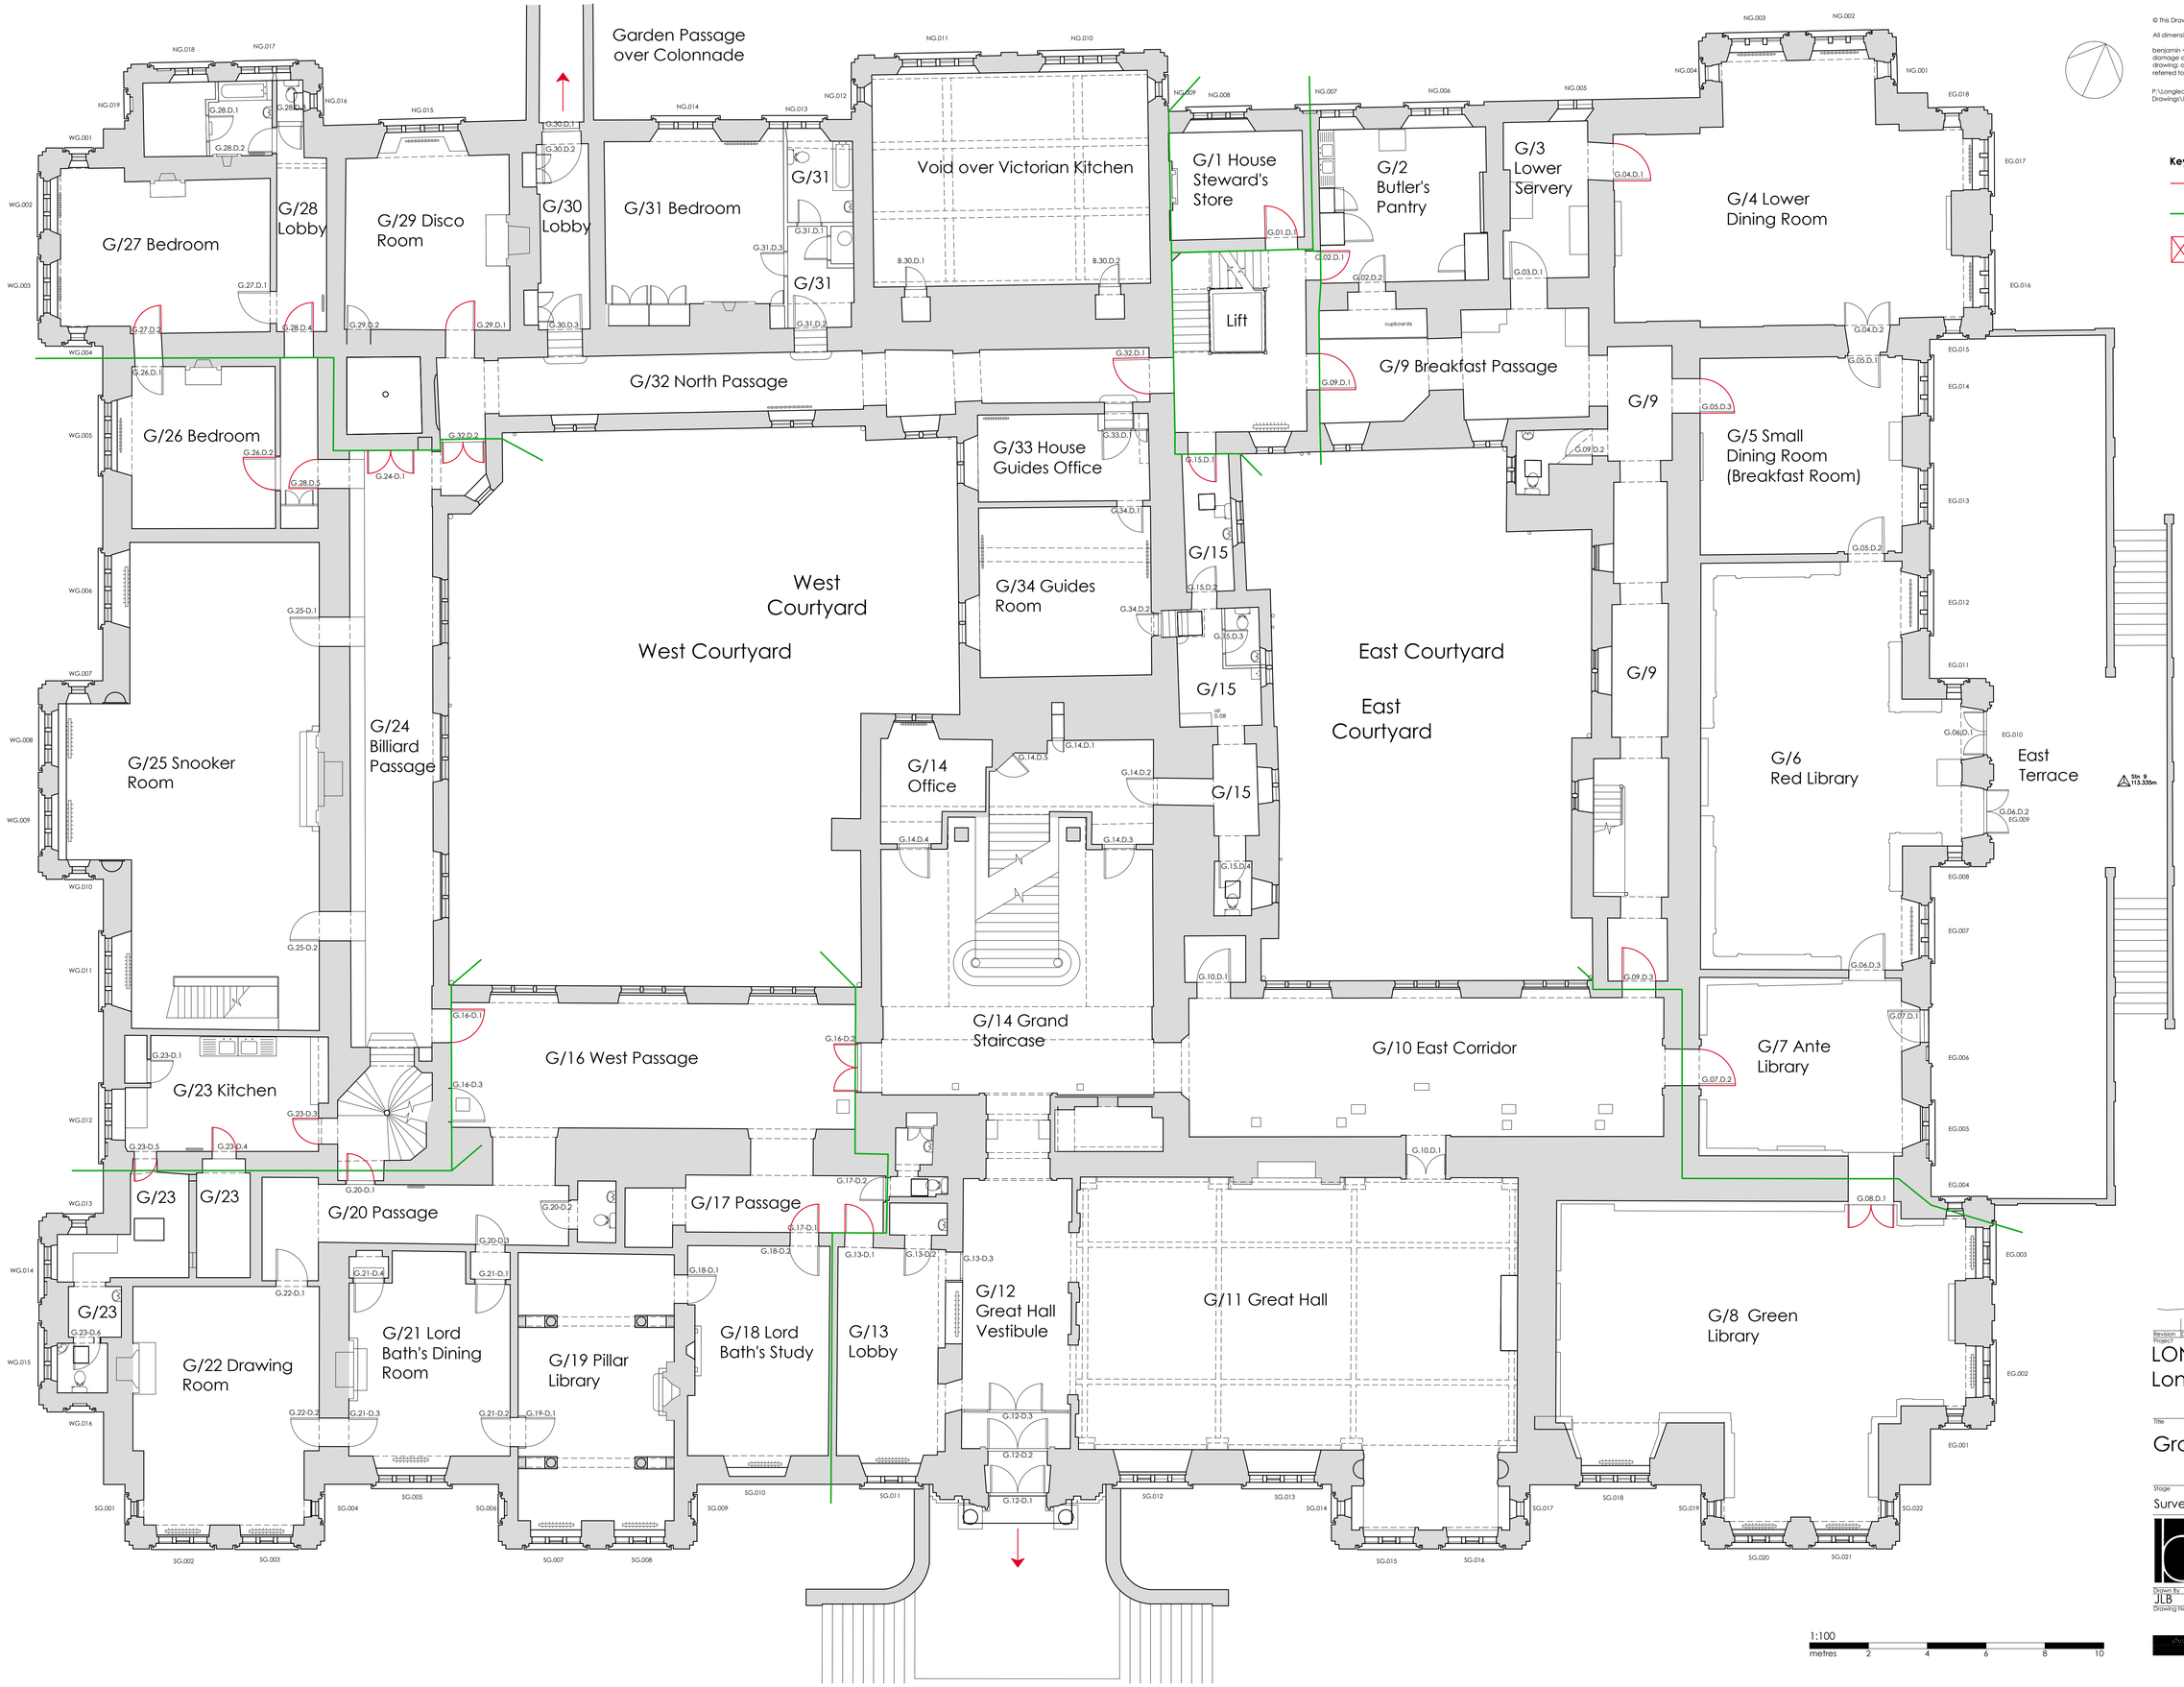

© This Drawing is the copyright of benjamin + beauchamp architects ltd.

All dimensions to be checked on site by contractor and not scaled from this drawing.

benjamin + beauchamp architects ltd accept no liability for any expense, loss or damage of whatsoever nature and however arising: from any variation made to this drawing: or in the execution of the work to which it relates, which has not been referred to them and their approval obtained.

P:\Longleat - Longleat House - 0155\Drawings, Photos & Graphics\82 Drawings\Drawing board\0155-05 Windows\0155-05.S.004 Ground Floor Plan.dwg

Key

- Approximate line of compartmentation
- Existing fire door or door required to be upgraded
- Sprinkler stop valve

Revision | Date | Initials | Notes

Project

LONGLEAT
Longleat House

Title

Ground Floor Plan

Stage

Survey

benjamin + beauchamp
architecture design conservation
the borough studios, the borough,
wedmore, somerset BS28 4EB
T 01934 713313 F 01934 713314

Drawn By	Date	Scale
JLB	10/05/23	1:100 at A1

Drawing No.

0155.S.004 -

studio@b2architects.com www.b2architects.com