Studio Charrette will not be responsible for any principal desiger duties under CDM 2015.
No site work is to be carried out until permissions are in place. Site searches to carried out before any works to site.
All structural elemental/associated calculations to be confirmed and provided by structural engineer.

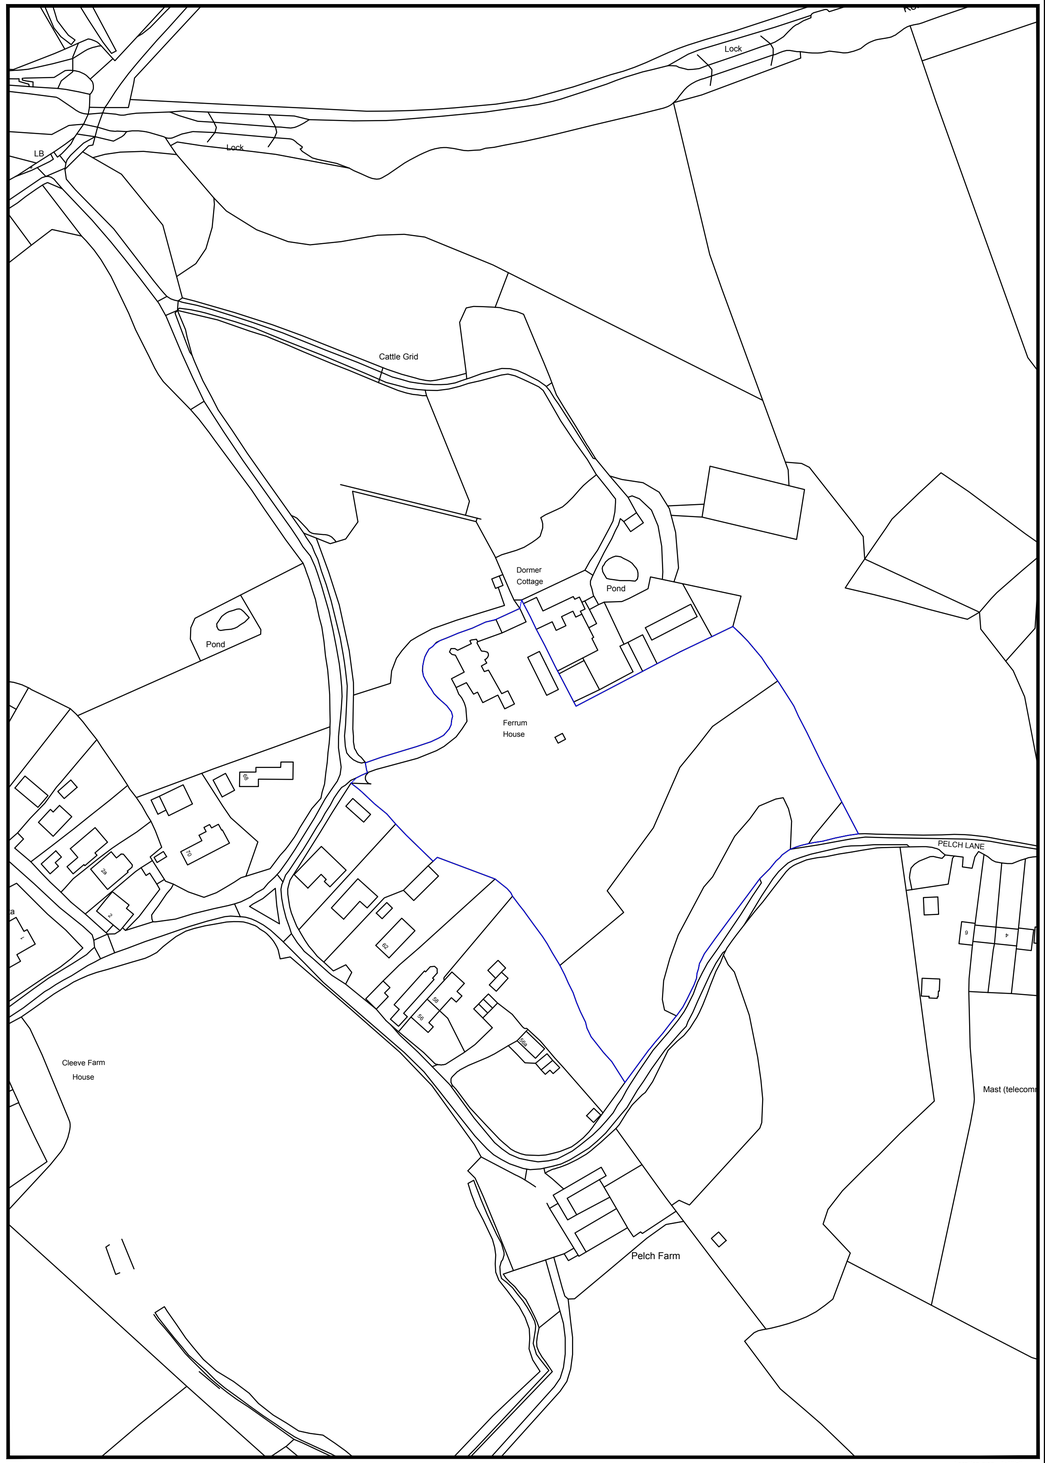

Location plan 1:1250

0 25 50 75m
scale 1:1250

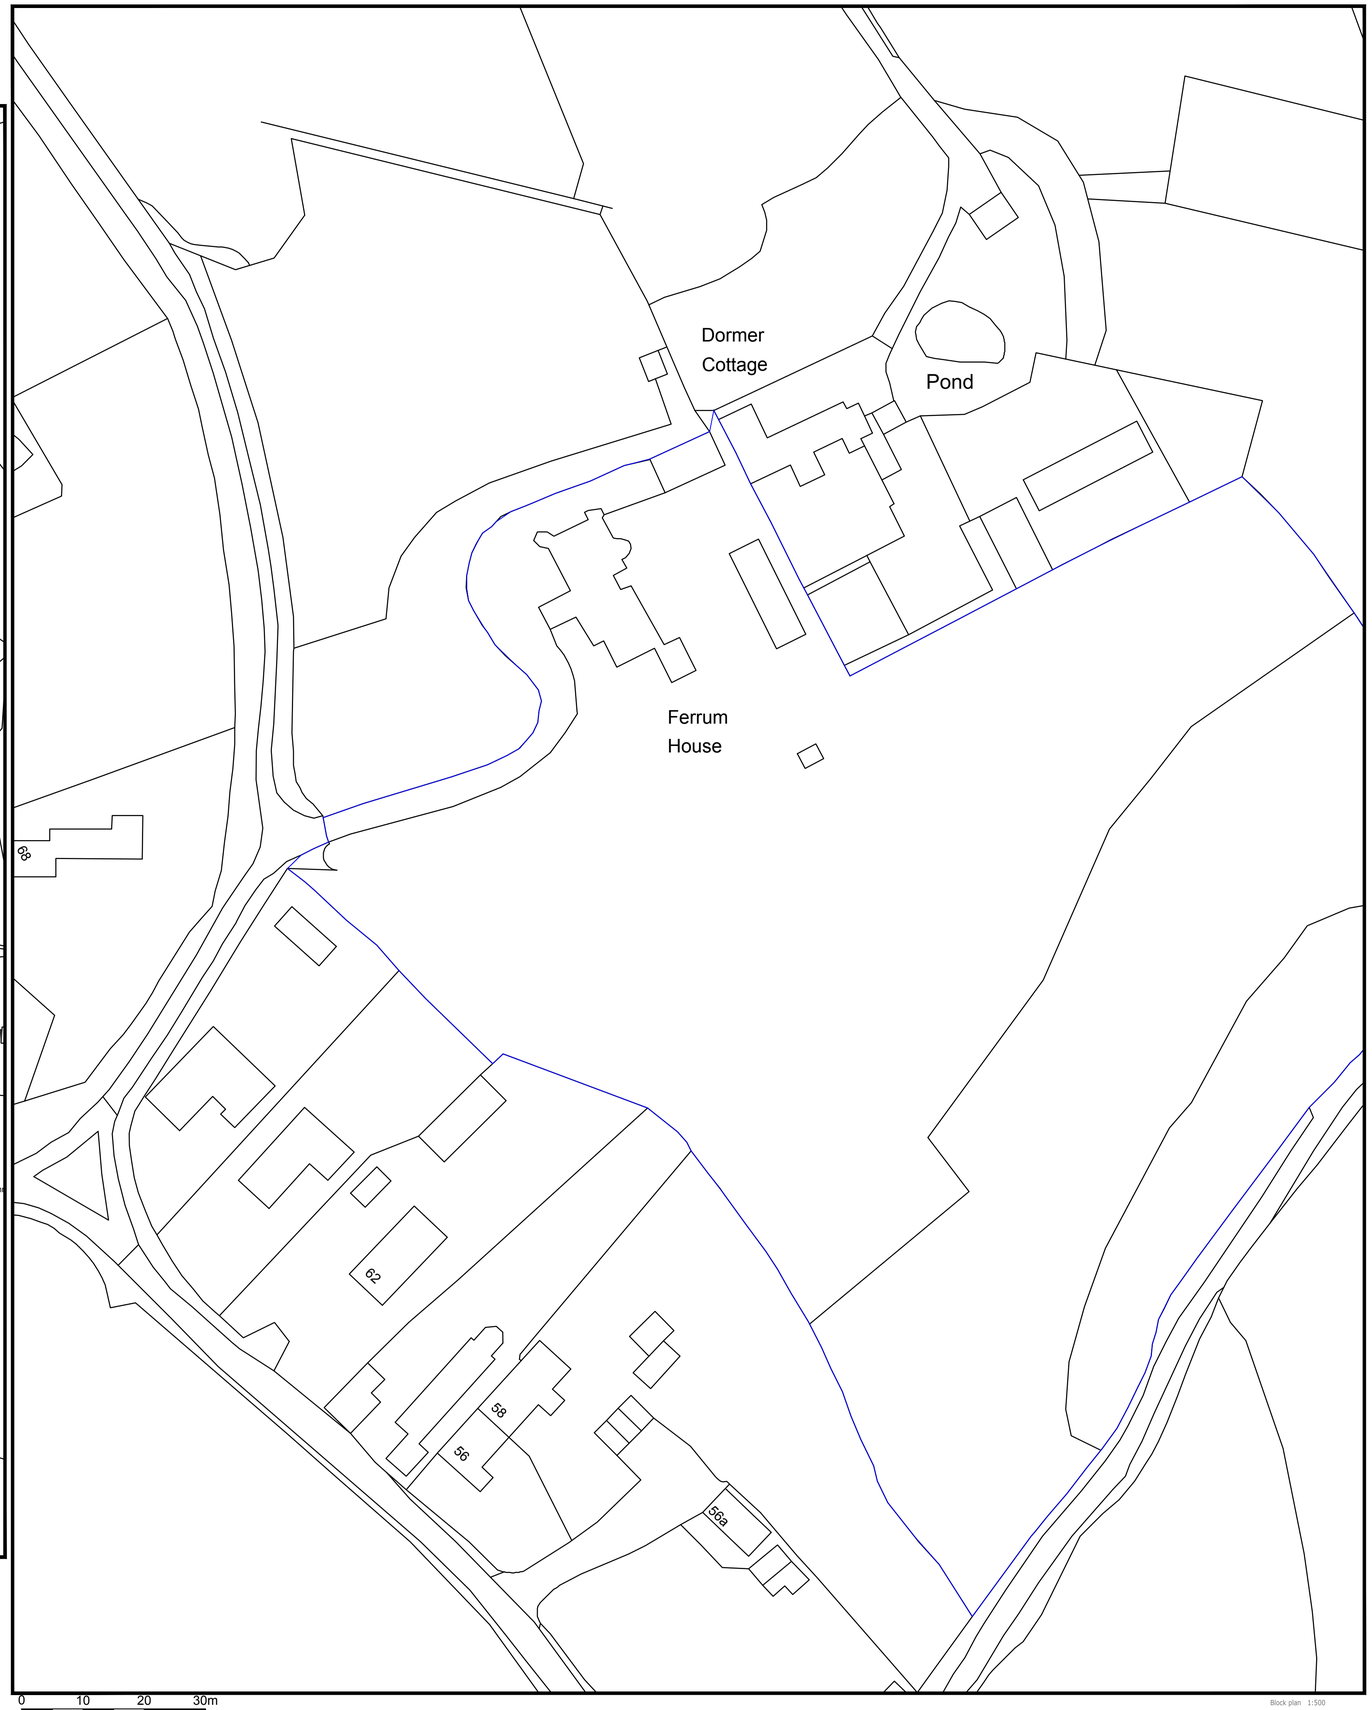

Block plan 1:500

0 10 20 30m
scale 1:500

All other land in ownership
Route of access to panels and cables
Proposed cable run

NOTES:

This drawing is not a working drawing, and is only for the purpose of the following:-

A- Planning Submission

The main contractor is responsible for informing the lead designer of any discrepancy on, or between, this drawing and any other relevant document.

All existing walls, foundations and lintels or other structural items are to be confirmed load bearing and adequate for increased loading where relevant prior to work commencing.

Any existing walls to be removed are to be confirmed non - loadbearing prior to removal.

Boundaries, angles, and dimensions are to be confirmed by the main contractor prior to work commencing.

Written dimensions only to be used from this drawing. If in doubt consult the lead designer for clarification.

N

STUDIO CHARRETTE
T: 07775 615 844 E: info@studiocharrette.co.uk
Unit 1, Bridge Mill, Bridge Street, Ivybridge, PL21 9AY

Client
MRS GARTON

Project Title
FERRUM HOUSE,PELCH LANE, SEEND CLEEVE, SEEND, SN12 6PZ

Drawing Title
Existing Location and Block Plans

Drawing No.
P1

Rev
R2

Scale @ A1
1 : 1250
1 : 500

Date
06.01.2023

Created By BC

Check By BC

Status
Planning Issue
Tender
Construction
Record
Information

This drawing and the copyright therein is the property of Studio Charrette and may not be reproduced or used in any manner without the written consent of Studio Charrette. Only figured dimensions are to be taken from this drawing. All dimensions are to be checked on site by the contractor before any work is put in hand or any materials ordered.