Studio Charrette will not be responsible for any principal desiger duties under CDM 2015.
No site work is to be carried out until permissions are in place. Site searches to carried out before any works to site.
All structural elemental/associated calculations to be confirmed and provided by structural engineer.

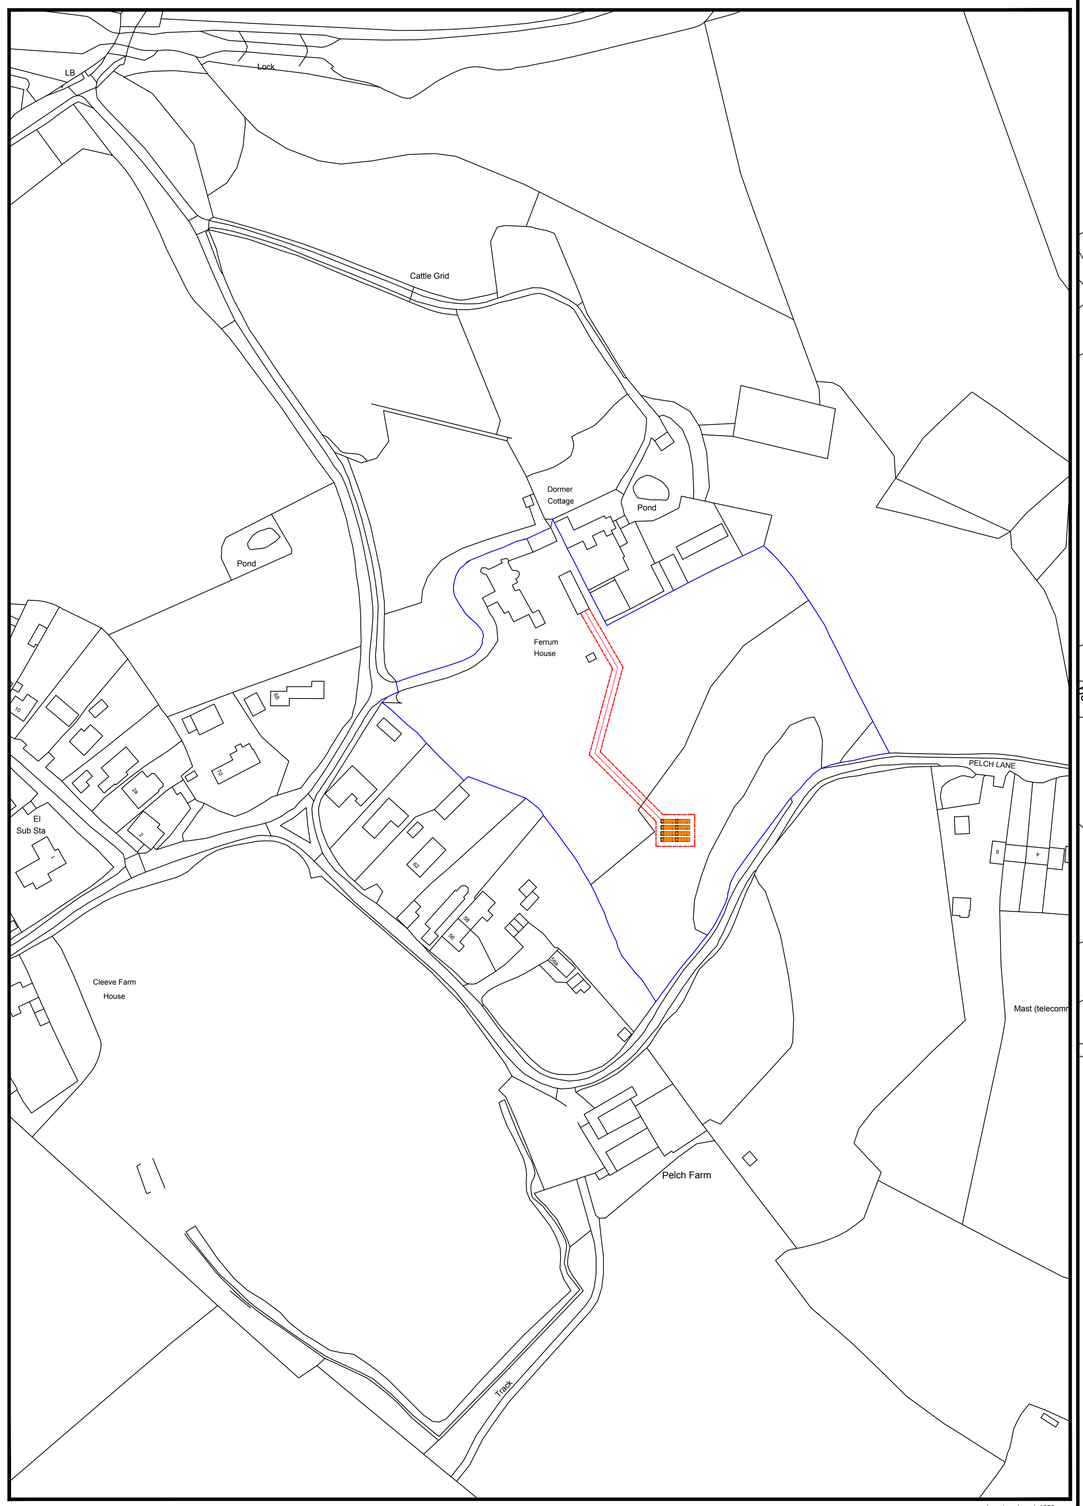

Location plan 1:1250

0 25 50 75m
scale 1:1250

All other land in ownership
Route of access to panels and cables
Proposed cable run

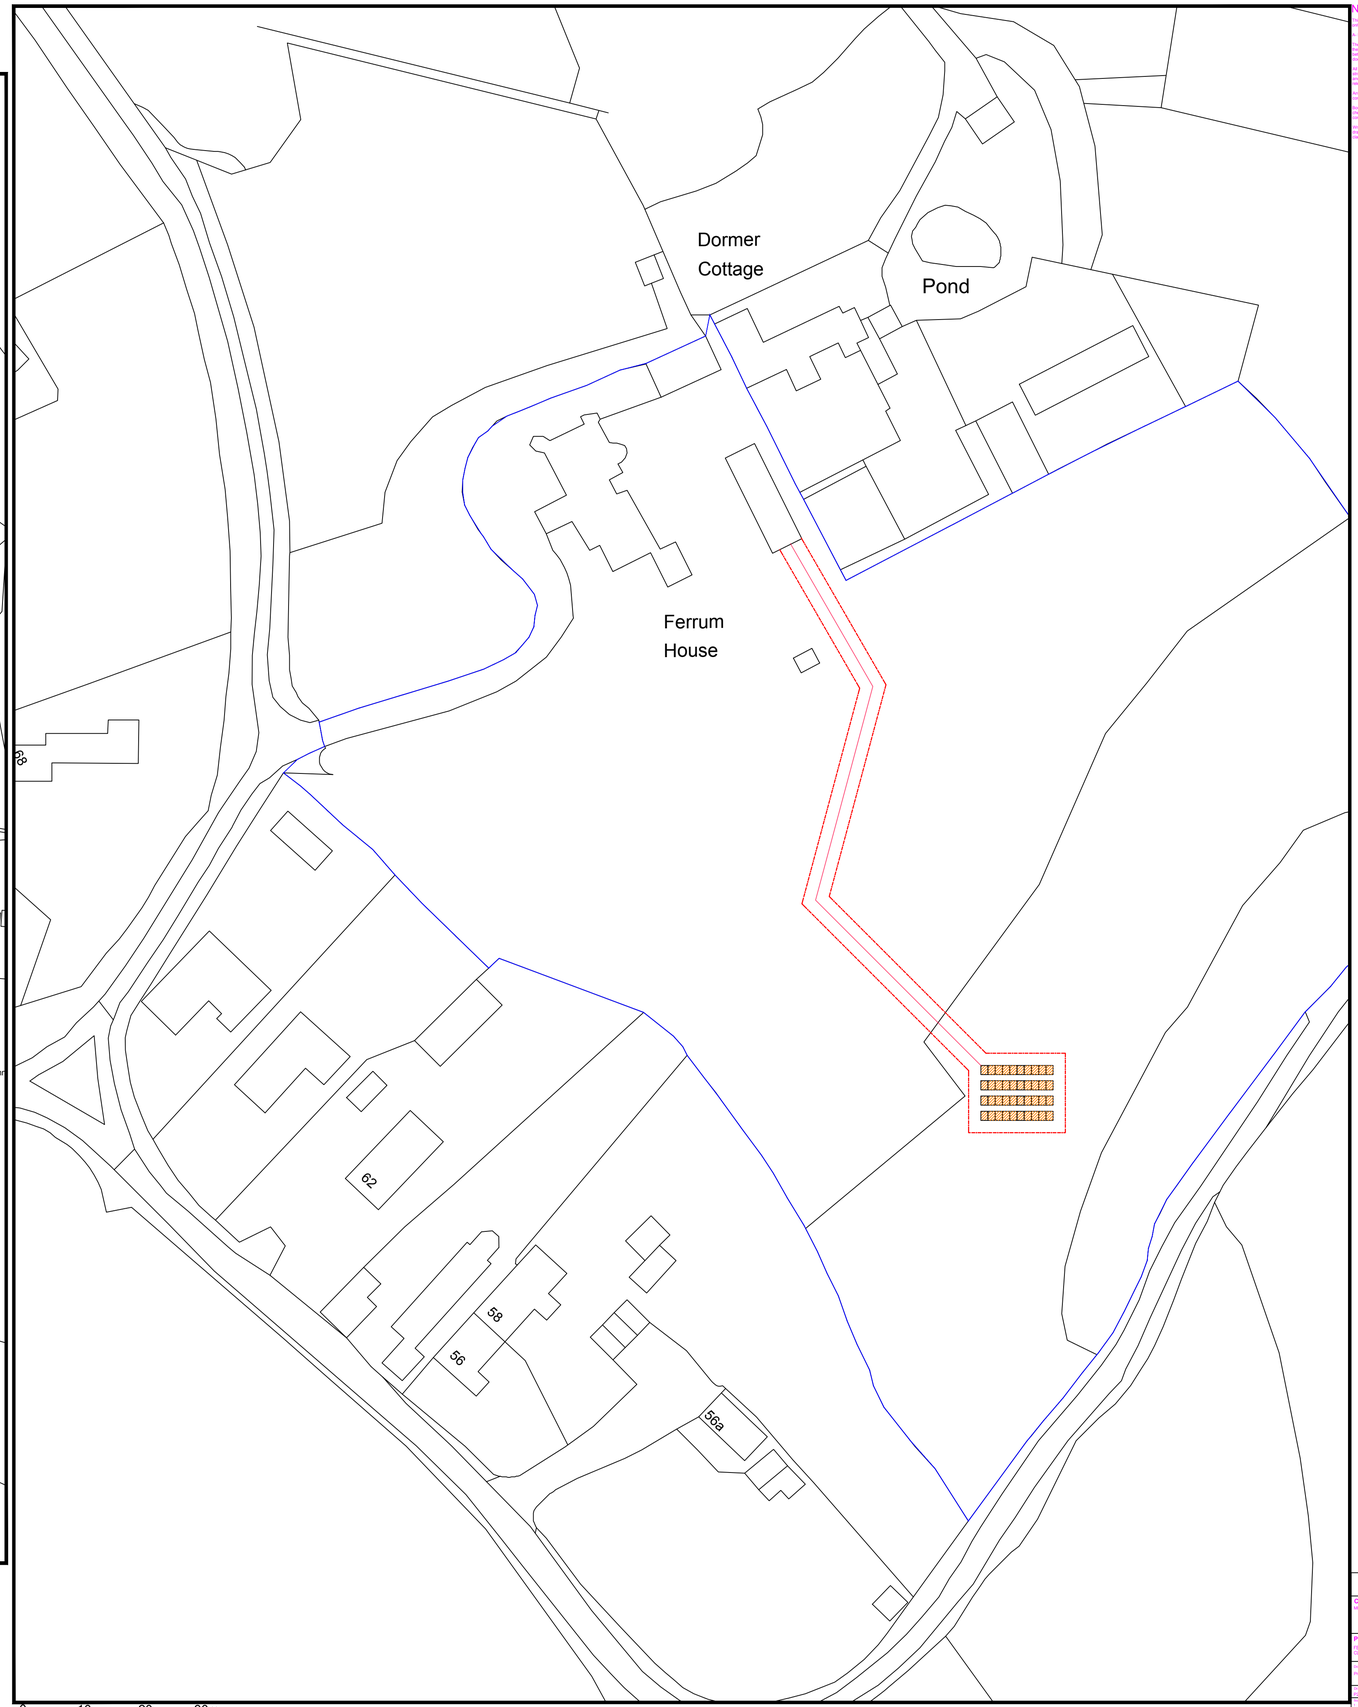

0 10 20 30m
scale 1:500

Block plan 1:500

NOTES:

This drawing is not a working drawing, and is only for the purpose of the following:-

A. Planning Submission

The main contractor is responsible for informing the lead designer of any discrepancies on or between this drawing and any other relevant document.

All existing walls, foundations and lintels or other structural items are to be confirmed load bearing and adequate for increased loading where relevant prior to work commencing.

Any existing walls to be removed are to be confirmed non - loadbearing prior to removal.

Boundaries, angles, and dimensions are to be checked by the main contractor prior to work commencing.

Written dimensions only to be used from this drawing. If in doubt consult the lead designer for clarification.

STUDIO CHARRETTE
A: The Old Chapel, Bradford Road, Lumbe, SN11 9ET
T: 01249 782 000
E: info@studiocharrette.co.uk

Client
MRS GARTON

Project Title
FERRUM HOUSE,PELCH LANE, SEEND
CLEEVE, SEEND, SN12 6PZ

Drawing Title
Proposed Location and Block Plans

Drawing No.	Rev
P3	
Date @ A1	Status
1:1250 / 1:500	PLANNING
Drawn by:	Checked by:
Check By:	Date:

This drawing is the property of Studio Charrette and is copyright protected. This drawing is not to be reproduced in whole or in part without the express written permission of Studio Charrette.