A3

Studio Charrette will not be responsible for any principal desiger duties under CDM 2015.
No site work is to be carried out until permissions are in place. Site searches to carried out before any works to site.
All structural elemental/associated calculations to be confirmed and provided by structural engineer.

NOTES:

This drawing is not a working drawing, and is only for the purpose of the following:-

A- Planning Submission

The main contractor is responsible for informing the lead designer of any discrepancy on, or between, this drawing and any other relevant document.

All existing walls, foundations and lintels or other structural elements to be assessed for suitability and adequate for increased loading where relevant prior to work commencing.

Any existing walls to be removed are to be confirmed non - loadbearing prior to removal.

Boundaries, angles, and dimensions are to be checked by the main contractor prior to work commencing.

Written dimesions only to be used from this drawing. If in doubt consult the lead designer for clarification.

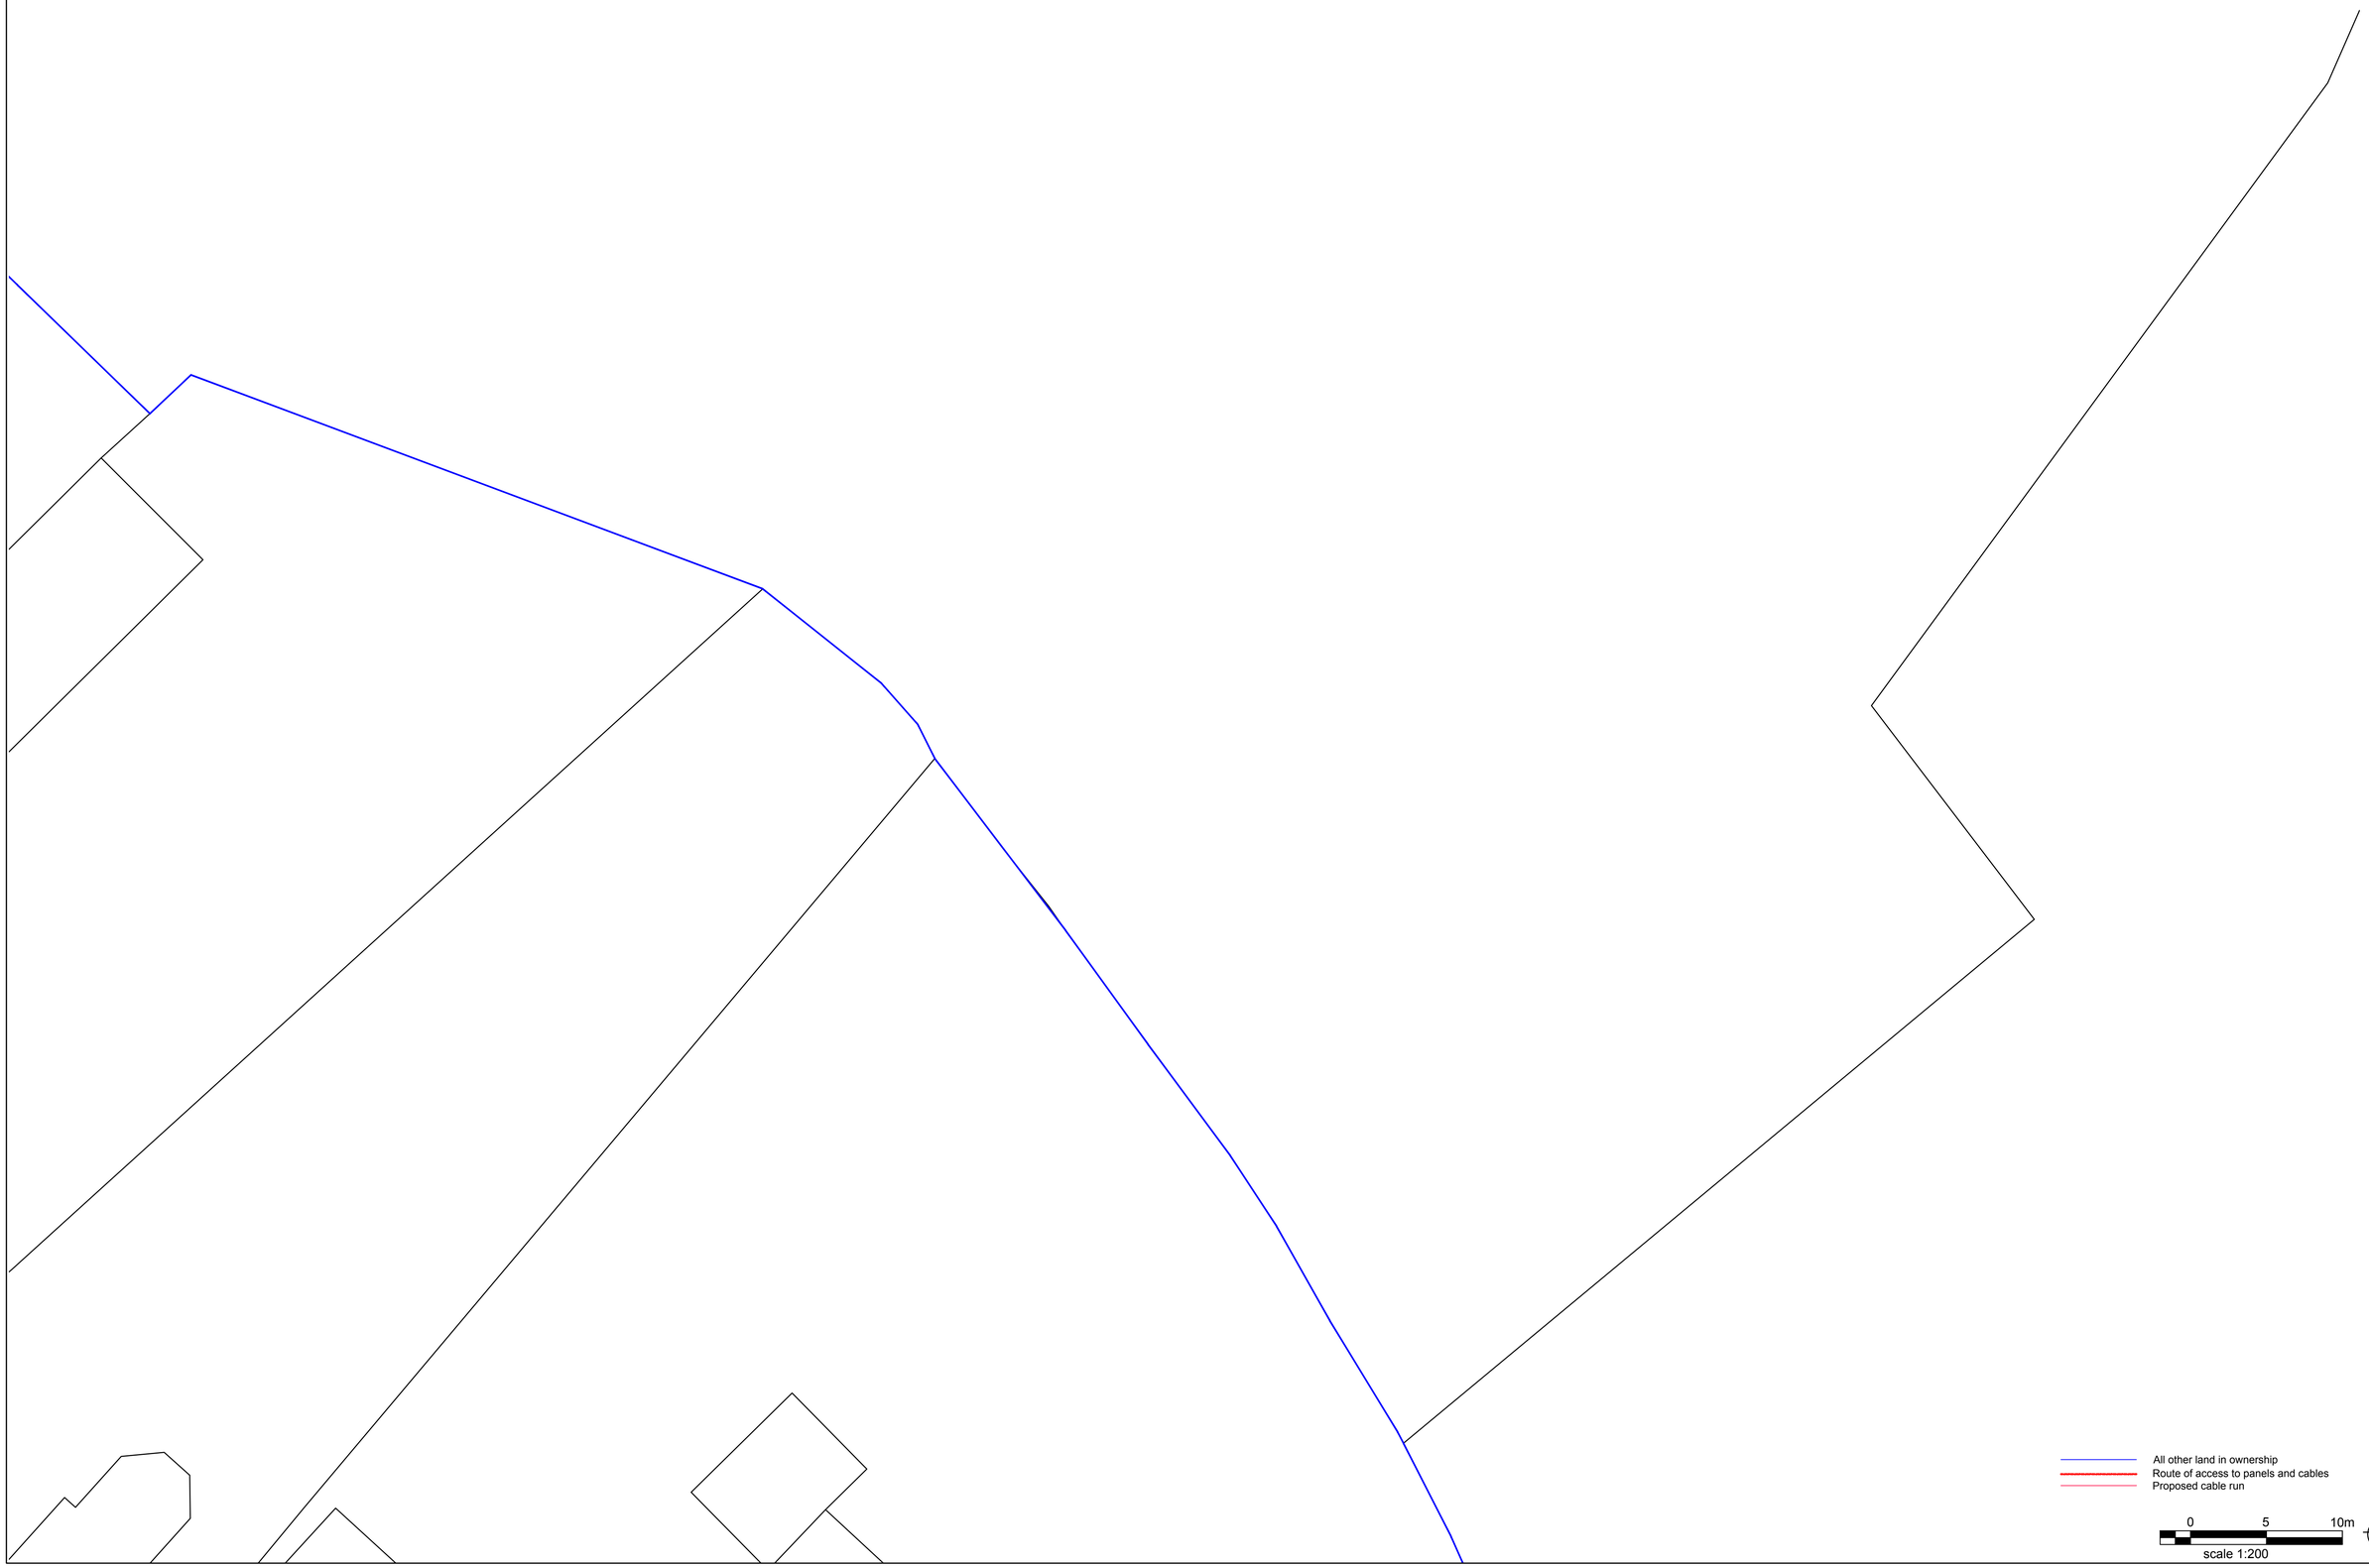

STUDIO CHARRETTE
Studio Charrette Architecture Ltd, Leeds, WF8 4QT
T: 07 [illegible] E: [illegible]

Client
MRS GARTON

Project Title
FERRUM HOUSE,FELCH LANE, SEEND GLEEVE, SEEND, SN12 6PZ

Drawing Title
Existing Plans A1

Drawing No. P3
Rev. B1
Scale @ A1 1:200
Date 28.05.2020
Created by SC
Check By SC
Status Planning
Revision
Date
Drawn
Checked

Copyright of this drawing is vested in Studio Charrette Architecture Ltd. This drawing is not to be reproduced in whole or in part without the express written permission of Studio Charrette Architecture Ltd. Figured dimensions only to be taken from this drawing. Do not scale.