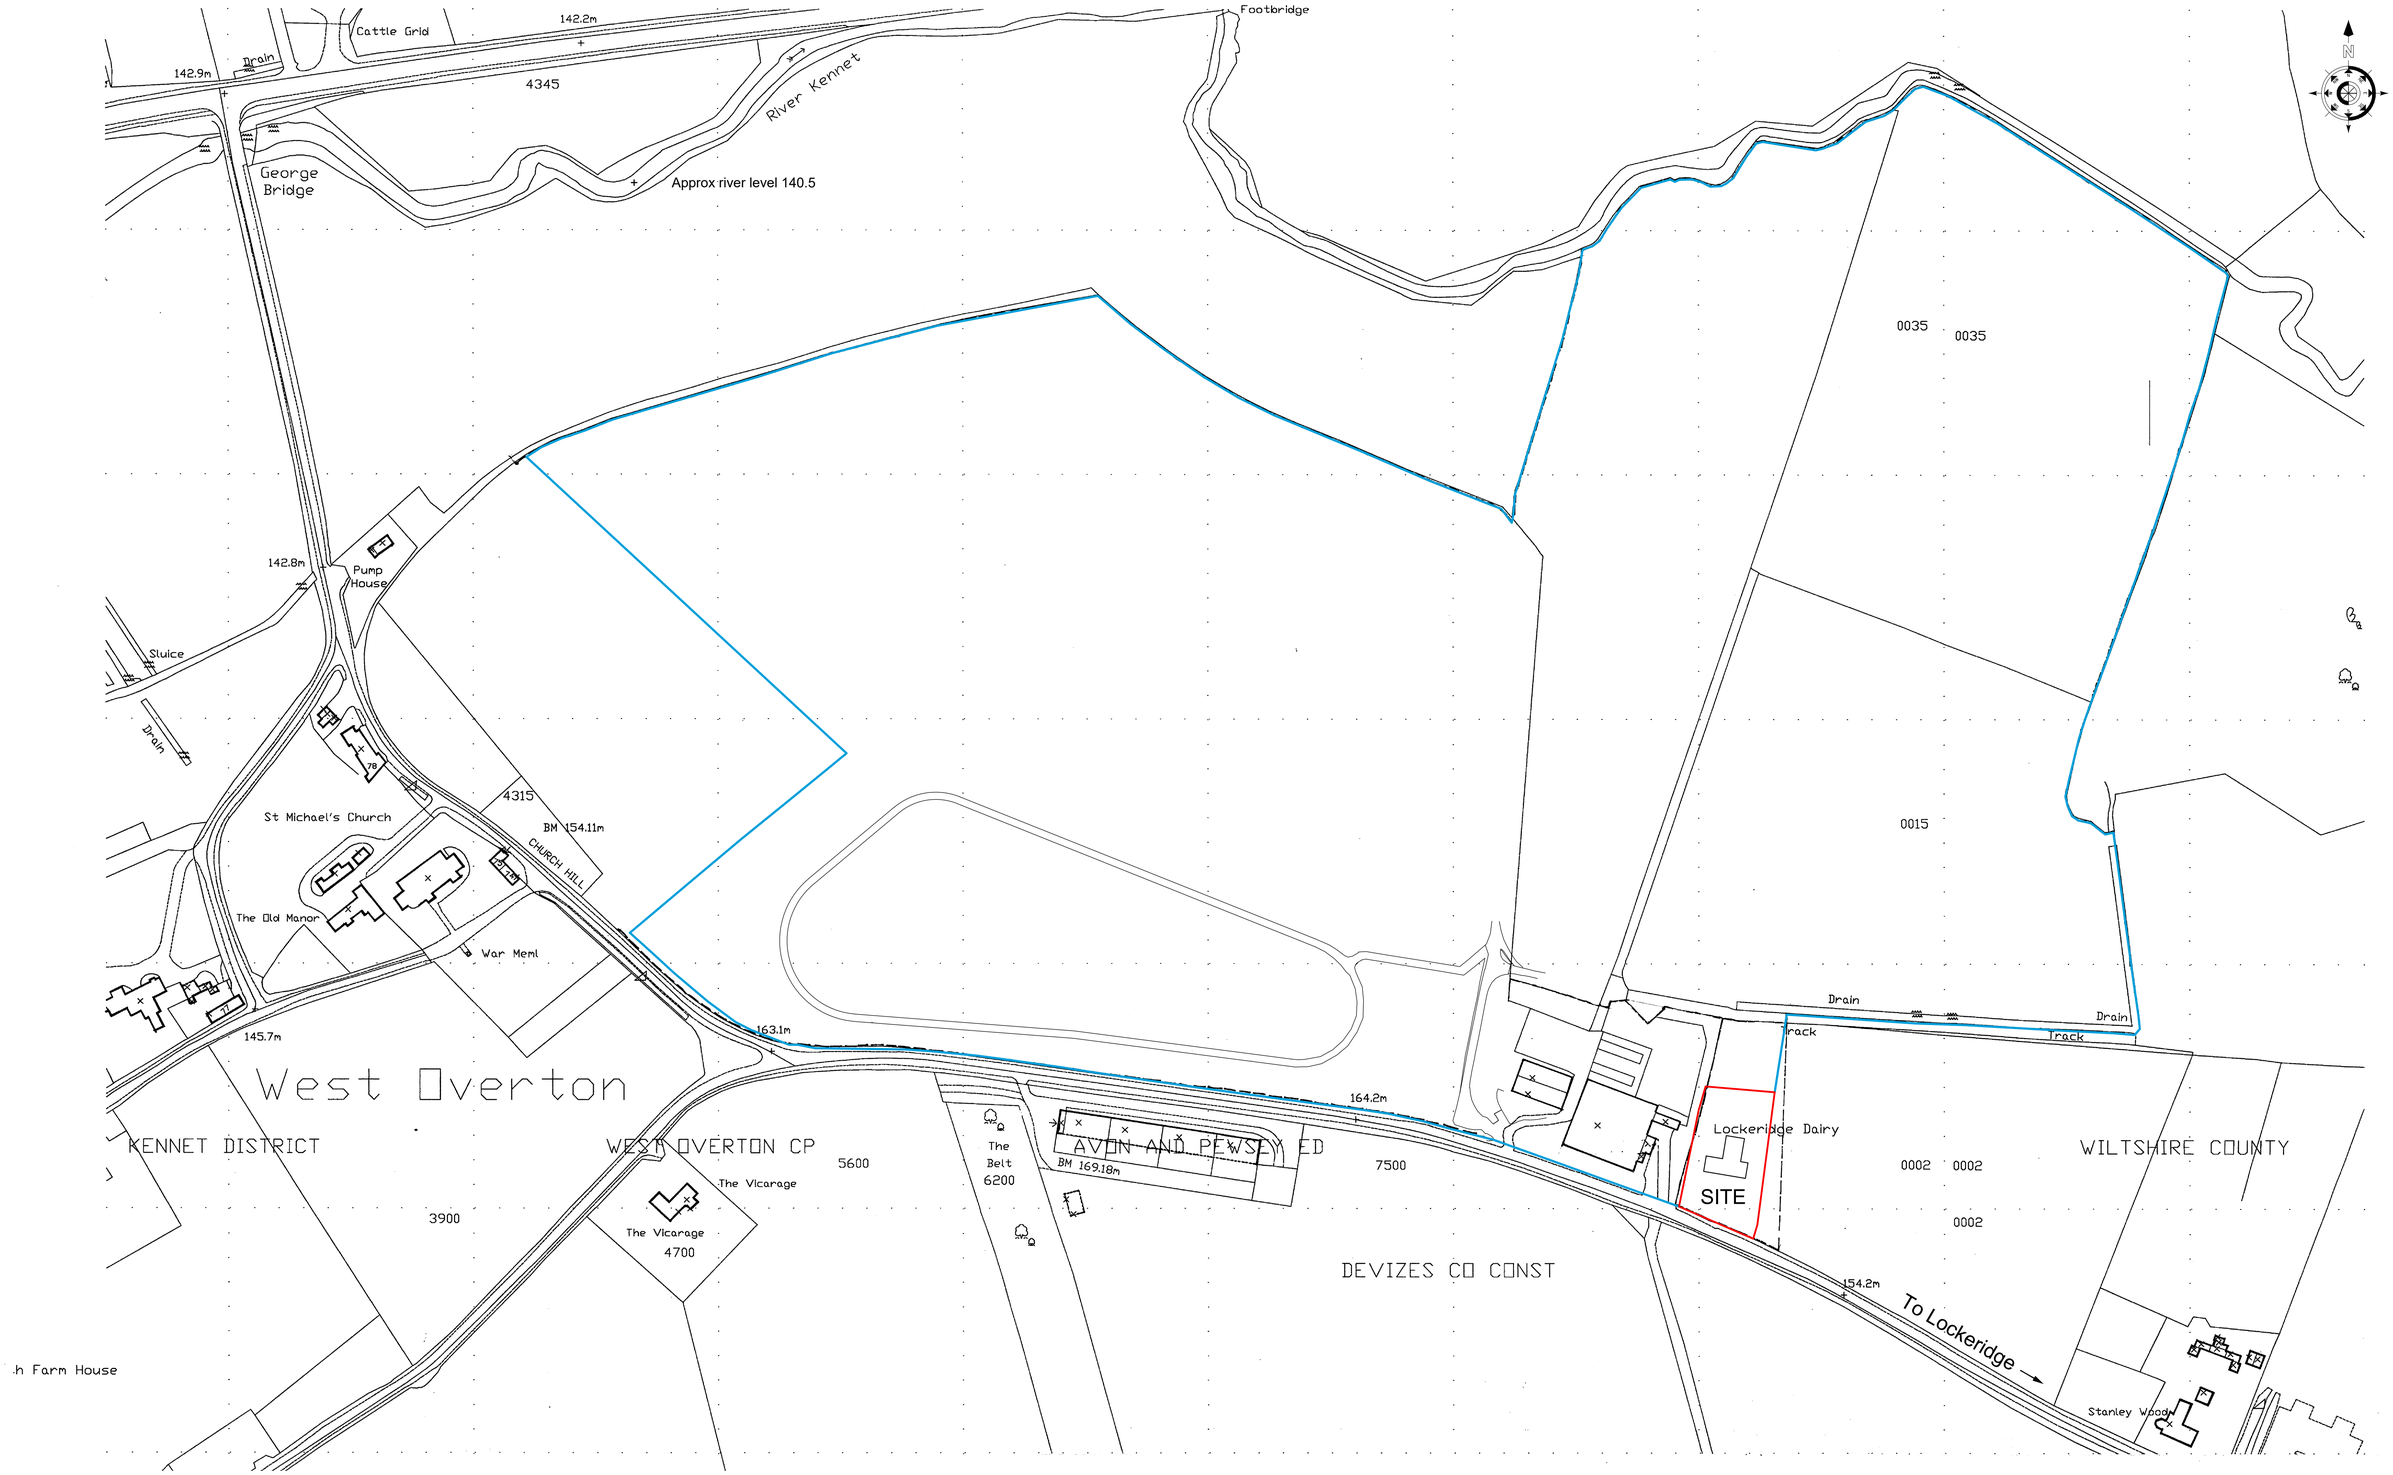

Site Location Plan 1:1250

20 0 20 40 60 80 100
Metres

Revisions					
No.	Date.	Project: EXTENSION & ALTERATIONS	Site: LOCKERIDGE	HOLLINS Architects, Surveyors & Planning Consultants The Guildhall Market Hill Framlingham Suffolk IP13 9BD Telephone 01728 723939 E mail all@hollins.co.uk Website www.hollins.co.uk	This drawing is copyright. This drawing must not be scaled. Before commencing any work the contractor must set out and check all dimensions on site. This drawing to be read in conjunction with any consultants details. Any discrepancies must be reported to Hollins Architects & Surveyors.
		Client: TANNER & WESTON	Details: SITE LOCATION PLAN		Scale: 1:1250 @ A1 Date: JULY 2023 Drawn: PJT Drawing No.: 21-125-005

THIS DRAWING IS COPYRIGHT