WARREN FARM HOUSE [redacted], Warren Business Park, GL8 8QY

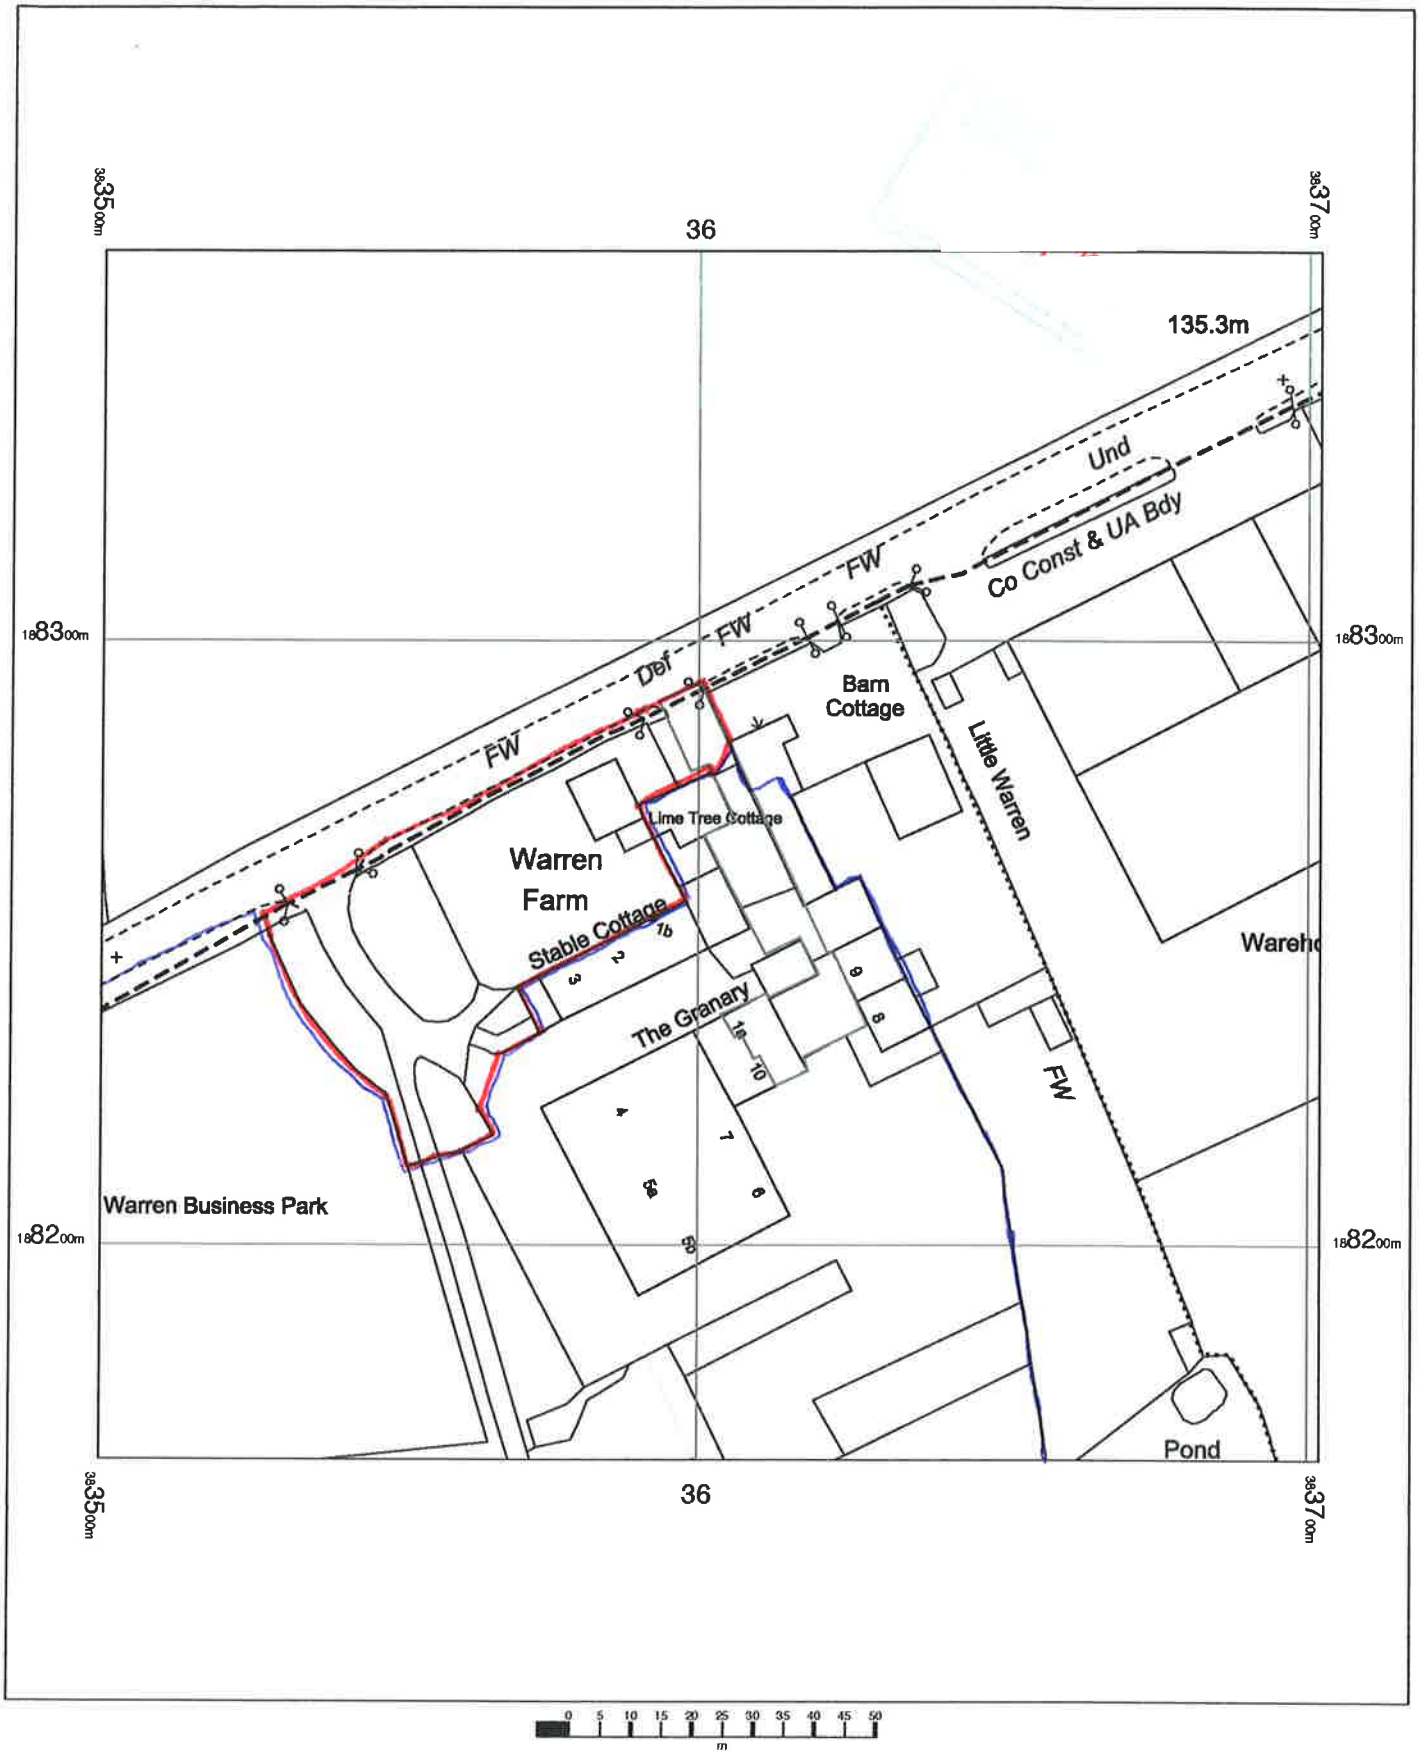

Unit 10
Warren Business Park
Tetbury,
Knockdown,
Wiltshire
GL8 8QY

OS MasterMap 1250/2500/10000 scale
Friday, March 22, 2019, ID: MPMBW-00787303
www.blackwellmapping.co.uk

1:1250 scale print at A4, Centre: 383602 E, 188264 N

©Crown Copyright Ordnance Survey. Licence no. 100041041

N

BLACKWELL'S
MAPPING SERVICES
PERSONAL & PROFESSIONAL MAPPING
www.blackwellmapping.co.uk
TEL: 0800 151 2612
maps@blackwell.co.uk