© COPYRIGHT

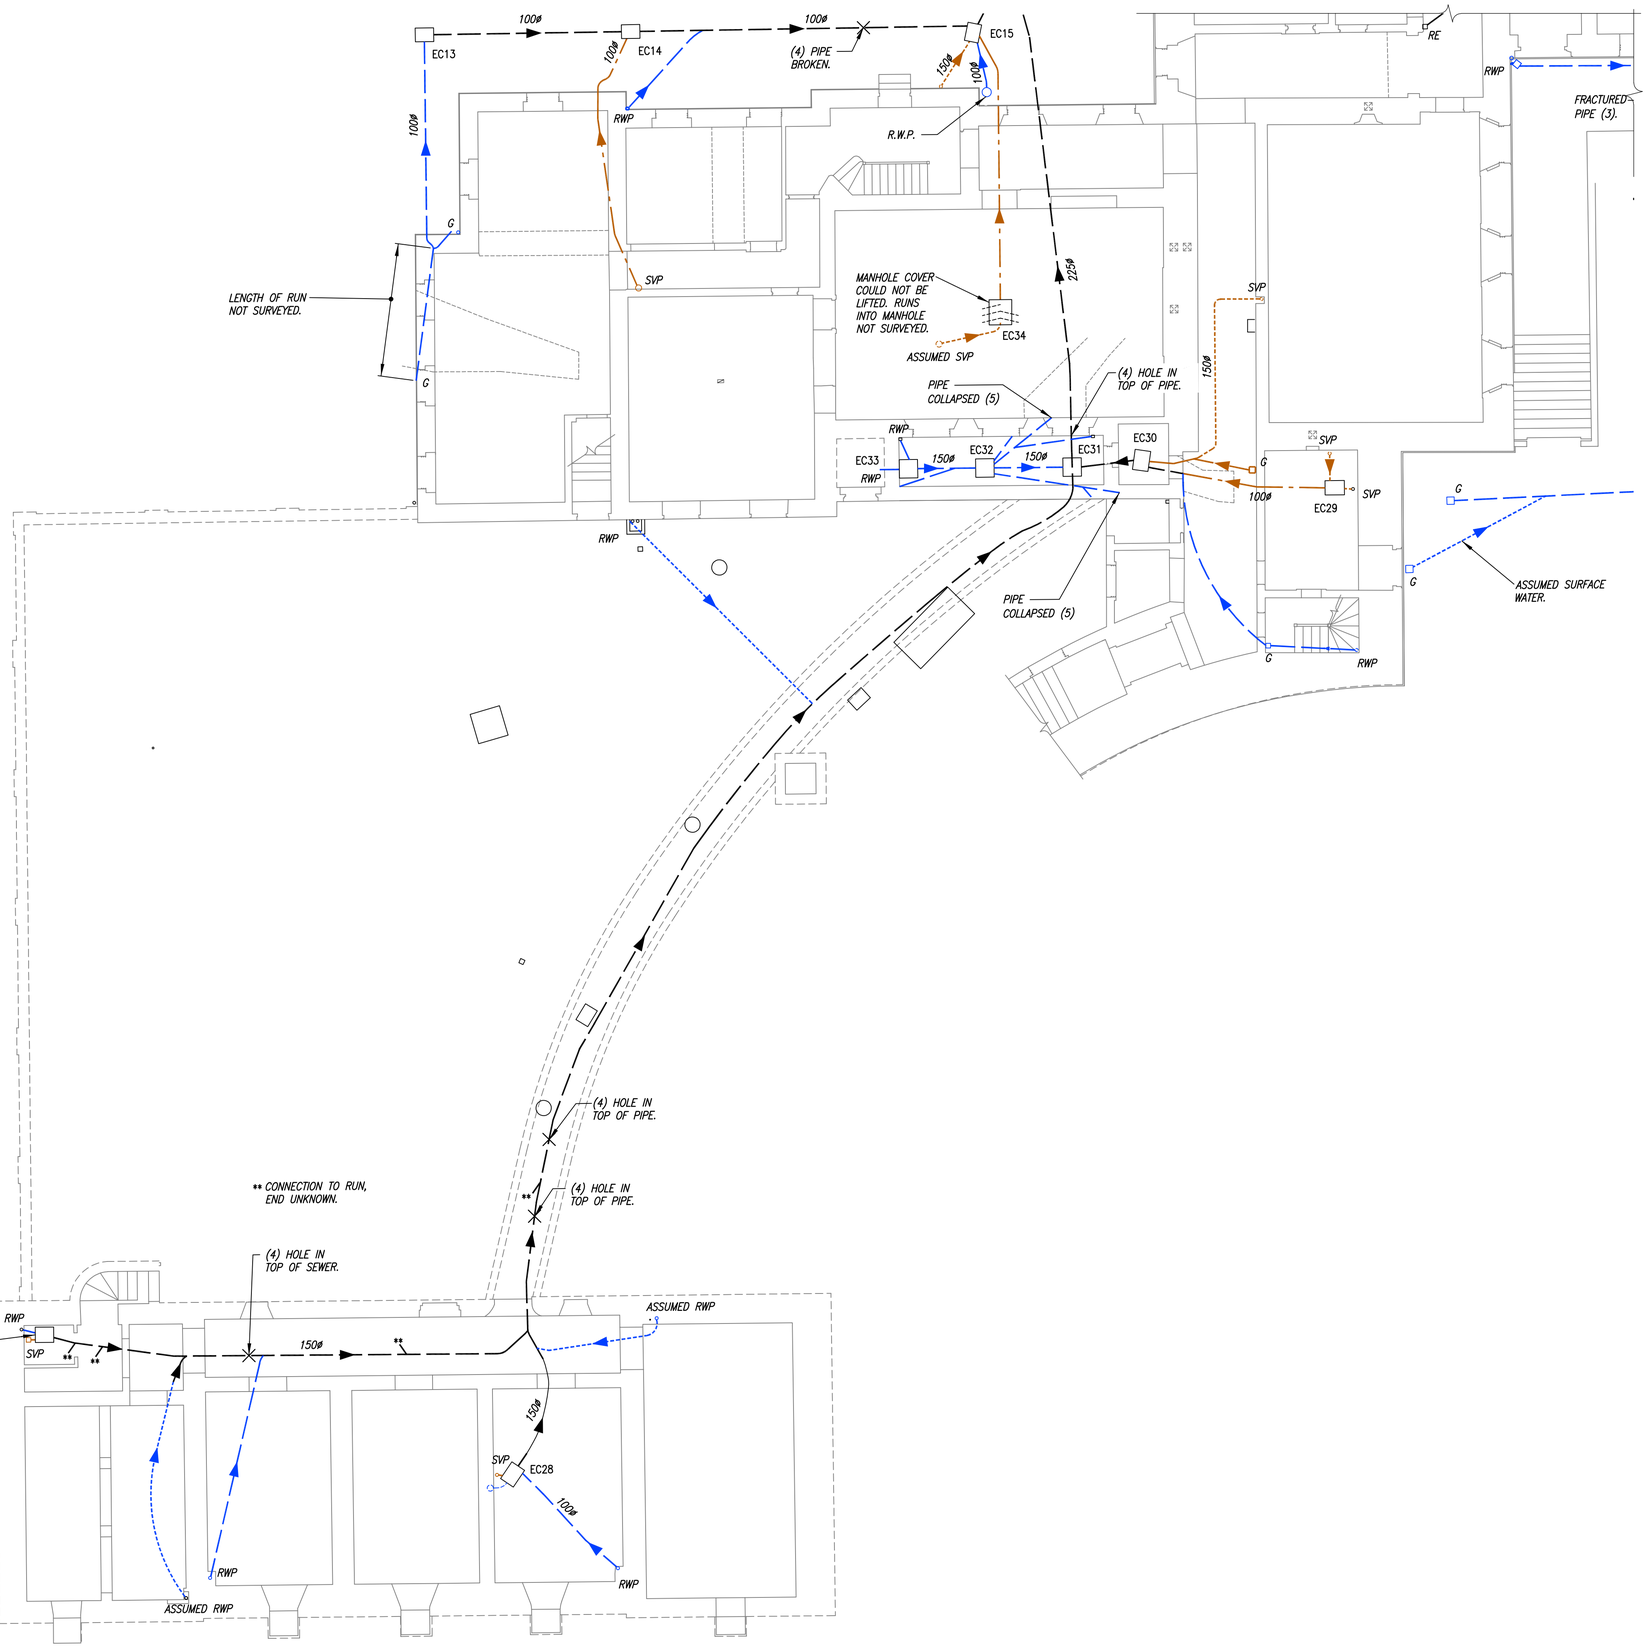

notes

1. THIS DRAWING IS TO BE READ IN CONJUNCTION WITH ALL RELEVANT ARCHITECT'S AND ENGINEER'S DRAWINGS AND THE SPECIFICATION.
2. DO NOT SCALE FROM THIS DRAWING.
3. THE INFORMATION SHOWN ON THIS DRAWING IS BASED ON:

   SURVEY BY ON CENTRE SURVEYS LTD. ISSUED SEPT, 19

   ADDITIONAL DRAINAGE SURVEY BY DRAIN JET, ISSUED FEBRUARY 2022.
4. KEY

   ASSUMED FOUL WATER.

   EXISTING FOUL WATER.

   ASSUMED SURFACE WATER.

   EXISTING SURFACE WATER.

   ASSUMED COMBINED.

   EXISTING COMBINED.

   ** CONNECTION TO RUN, END UNKNOWN.
5. DEFECT RATING AS SPECIFIED IN SURVEY.

   (3) FUTURE DETERIORATION LIKELY.

   (4) COLLAPSED LIKELY IN THE NEAR FUTURE

   (5) COLLAPSED OR COLLAPSE IMMINENT

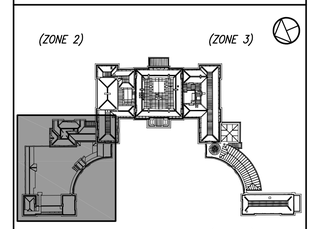

KEY PLAN (N.T.S.)

A	03.04.23	DRAINAGE UPDATED TO SUIT LATEST SURVEY DATED JANUARY 2022.	RM
	28.02.20	ISSUED FOR INFORMATION.	DR

job
TOTTENHAM HOUSE
WILTSHIRE

title
MAIN HOUSE:
EXISTING DRAINAGE
ZONE 1

drawn	checked
SP	DR
date	scale (original - A1)
JAN'20	1:100

Alan Baxter

75 Cowcross Street London EC1M 6EL
tel 020 7250 1555
email aba@alanbaxter.co.uk

www.alanbaxter.co.uk

drg. no. **THB001-ABA-XX-XX-DR-S-3100** rev. **A**

Alan Baxter Ltd is a limited company registered in England and Wales, number 06600598. Registered office as above.