Notes	
	1 | Responsibility is not accepted for errors made by others in scaling from this drawing. All construction information should be taken from figured dimensions only.
	2 | Any discrepancies are to be reported to the architect.
	3 | This drawing is copyright.
	4 | Existing live above and below ground services unknown. Contractor to establish location of existing live services prior to commencement.
Existing Materials	Cotswold stone roof tiles
	Cotswold stone walls
	White painted timber windows and doors
	Black cast iron rainwater goods and fascias
	Single ply membrane flat roof (Office)
	Vertical timber cladding (Office)
	Grey uPVC doors (Office)
	900mm high random stone boundary wall
	1800mm high wire mesh and timber trellis fence

N

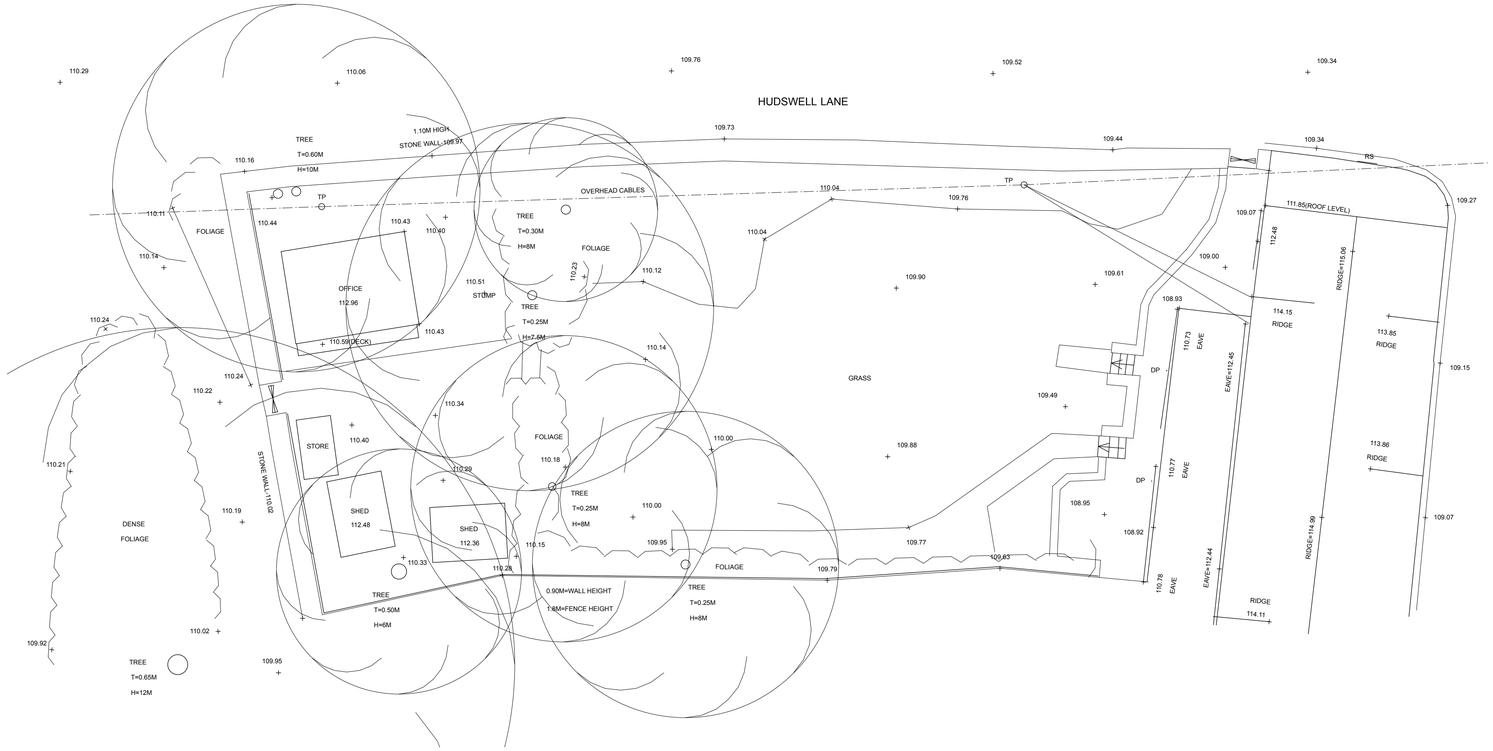

EXISTING SITE PLAN
1:100

0 1 2 3 4 5 M
Scale 1:100

0 5 10 15 20 25 M
Scale 1:500

0 10 20 30 40 50 M
Scale 1:1250

N



EXISTING LOCATION PLAN
1:1250

N

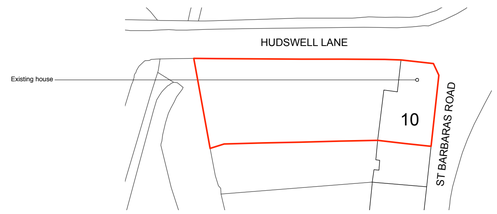

EXISTING SITE LAYOUT PLAN
1:500

Topographical survey information provided by Others.

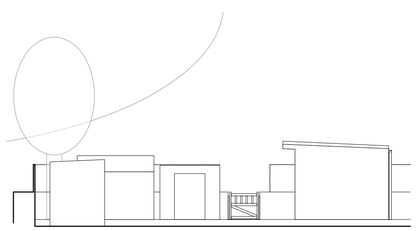

EXISTING EAST ELEVATION
1:100

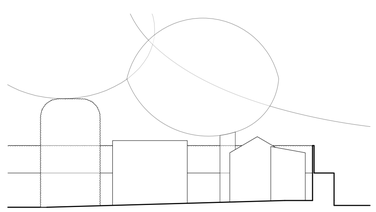

EXISTING NORTH ELEVATION
1:100

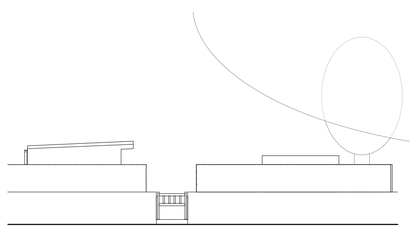

EXISTING WEST ELEVATION
1:100

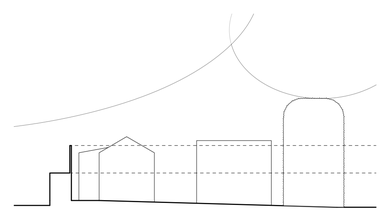

EXISTING SOUTH ELEVATION
1:100

Revisions	
	MEA architects
Project	10 Hudswell Lane, Corsham, SN13 9NS
Title	Proposed outbuilding EXISTING PLANS & ELEVATIONS
Scale	1:100, 1:500, 1:1250 @ A1
Drawn	JSE
Date	May 2023
Project No.	A2309
Drawing No.	01