Notes	1 | Responsibility is not accepted for errors made by others in scaling from this drawing. All construction information should be taken from figured dimensions only. 2 | Any discrepancies are to be reported to the architect. 3 | This drawing is copyright. 4 | Existing live above and below ground services unknown. Contractor to establish location of existing live services prior to commencement.
Proposed Materials	Reconstituted Cotswold slate roof tiles Cotswold stone walls to match existing Vertical timber cladding to match existing (Office) White painted timber window to match existing Timber doors Black cast iron rainwater goods and fascias to match existing

N

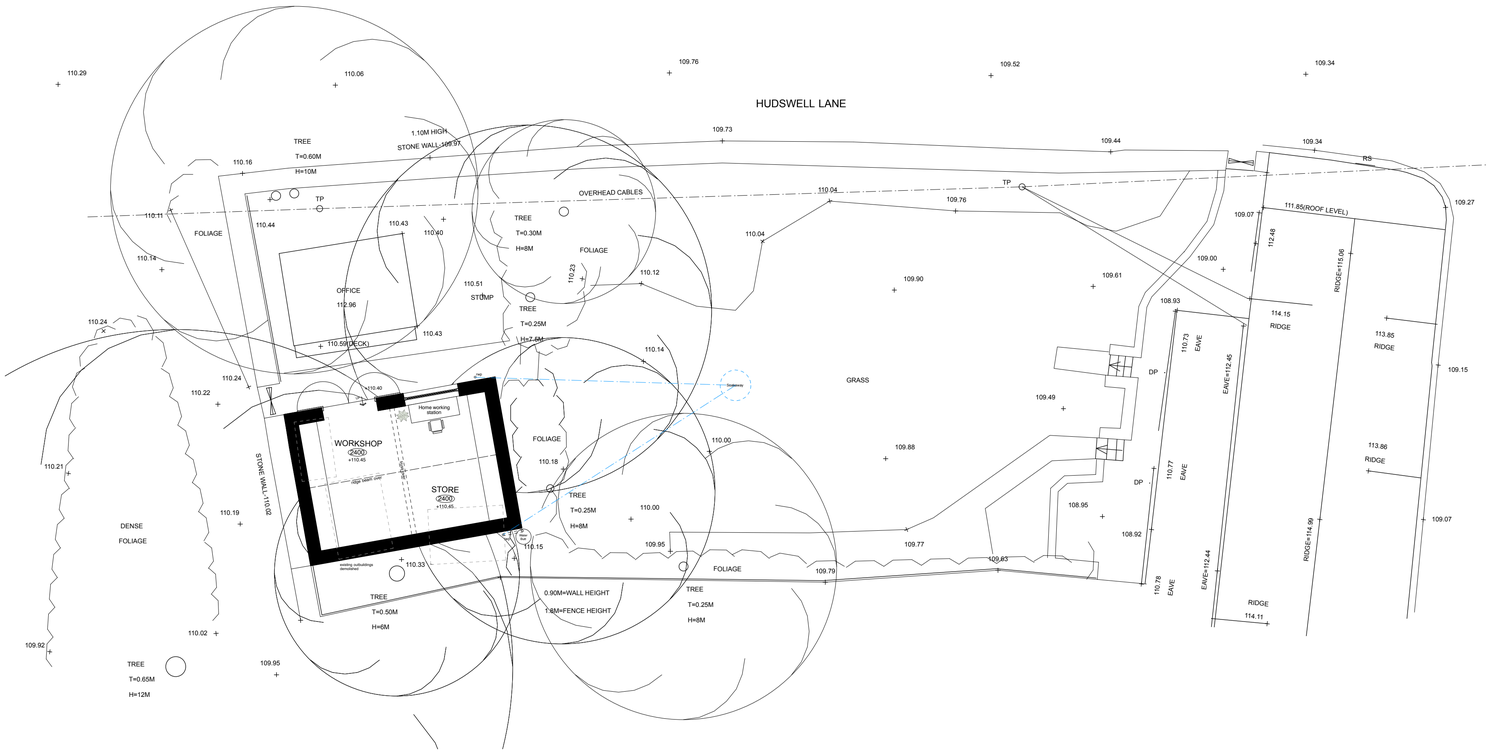

PROPOSED SITE PLAN
1:100

0 1 2 3 4 5 M
Scale 1:100

0 5 10 15 20 25 M
Scale 1:500

N

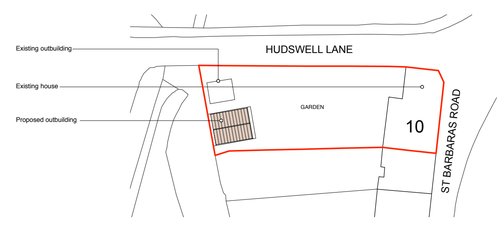

PROPOSED SITE LAYOUT PLAN
1:500

Topographical survey information provided by Others.

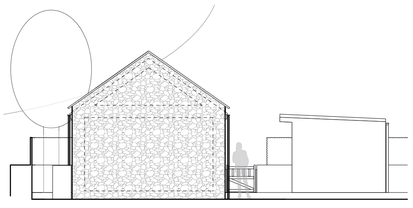

PROPOSED EAST ELEVATION
1:100



PROPOSED NORTH ELEVATION
1:100

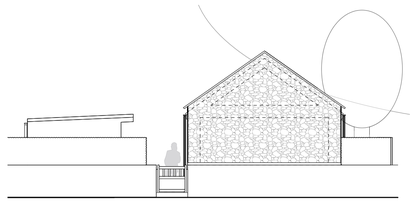

PROPOSED WEST ELEVATION
1:100

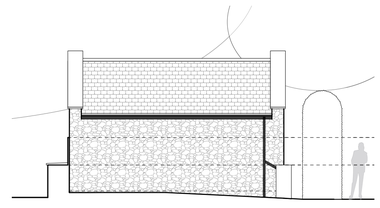

PROPOSED SOUTH ELEVATION
1:100

Revisions	a. 13.07.23 JSE Drawing revised to clients comments.

MEA architects

Project	10 Hudswell Lane, Corsham, SN13 9NS
Title	Proposed outbuilding PROPOSED PLANS & ELEVATIONS
Scale	1:100 & 1:500 @ A1
Drawn	JSE
Date	May 2023
Project No.	A2309
Drawing No.	02a