
Wilton

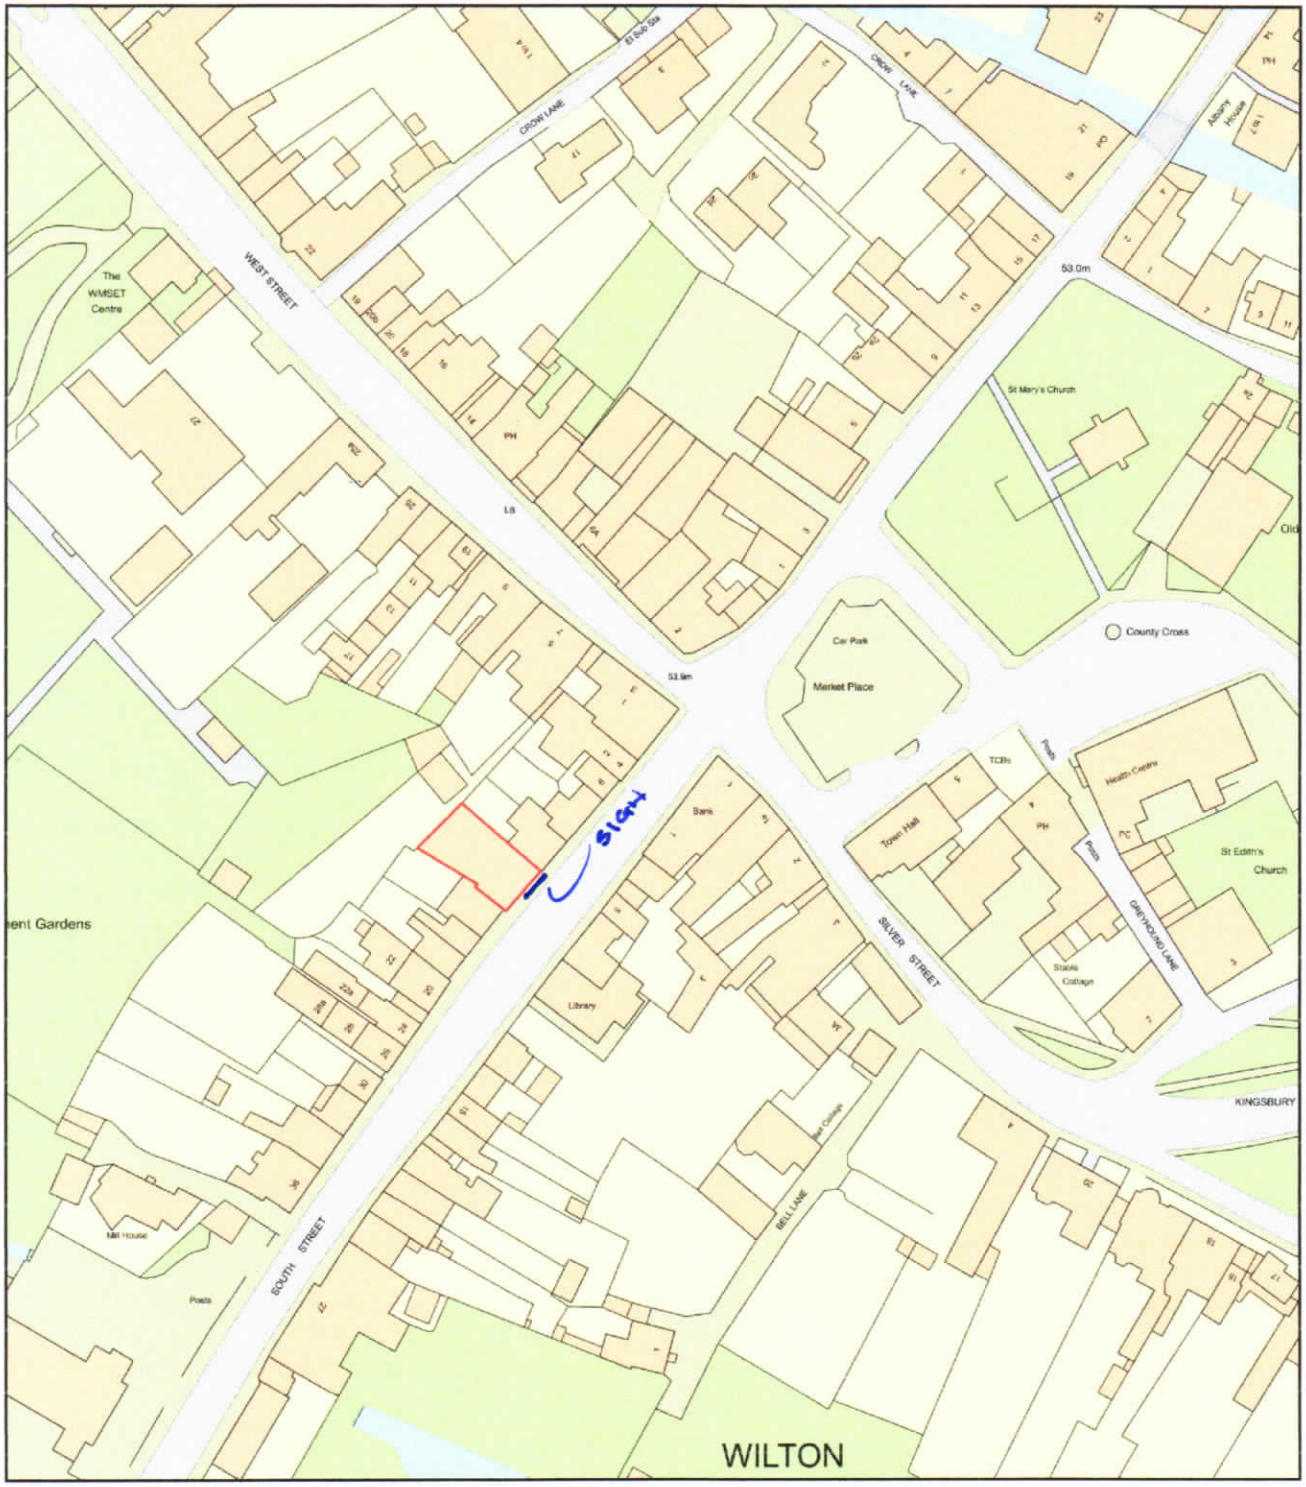

0 50
Metres

N

ReQuestaPlan

Plan Produced for: Funeral Partners Ltd

Date Produced: 25 Apr 2023

Plan Reference Number: TQRQM23115165159912

Scale: 1:1250 @ A4

© Crown copyright and database rights 2023 OS 100042766