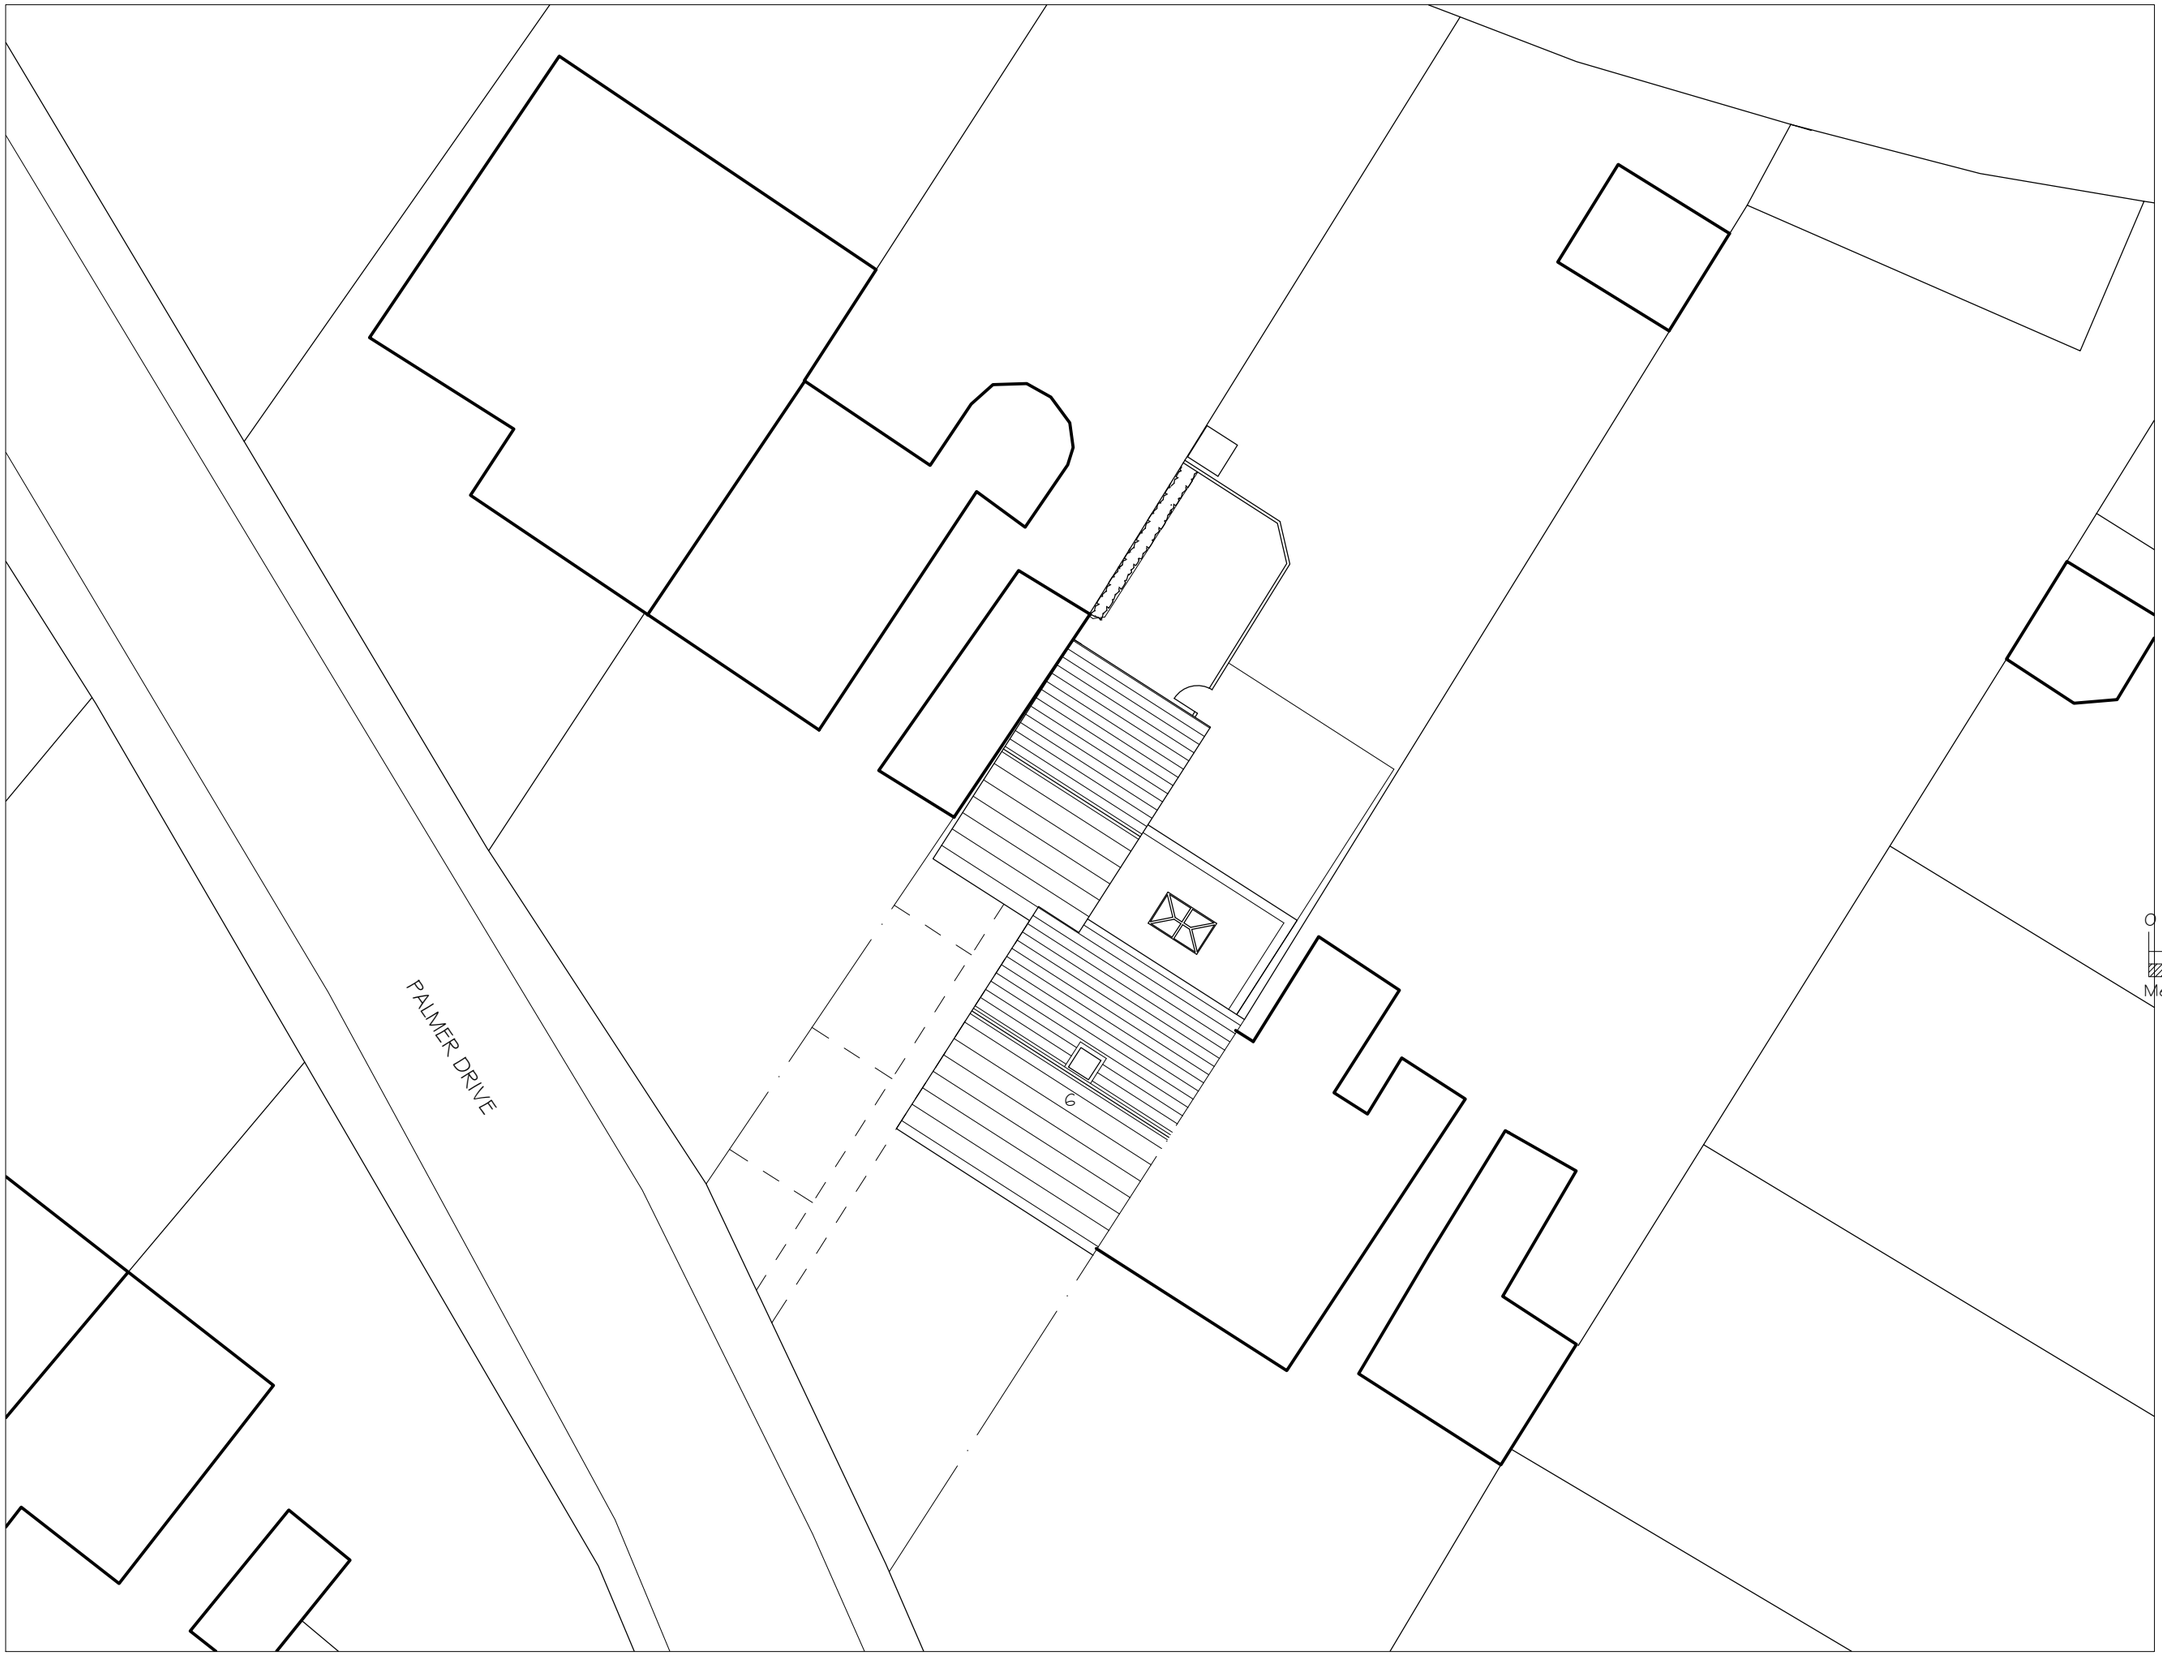

N

0 2 4 6 8 10

Metres

Rev	Date	Notes
A	17.7.23	Parking & garden space

lpc
TOWN AND COUNTRY PLANNING DEVELOPMENT CONSULTANTS

LPC (TRULL) LTD.,
TRULL, TETBURY, GLOUCESTERSHIRE GL8 8SQ
Tel: 01285 841433 email: admin@lpctrull.com

Client
Mrs H Crapnell

Project
6 Leigh Park Road,
Bradford on Avon BA15 1TE

Drawing
SITE PLAN

Date: January 2022 Scale: 1:200 @ A3

Drawing Number
LPC 5264 PR 01 A