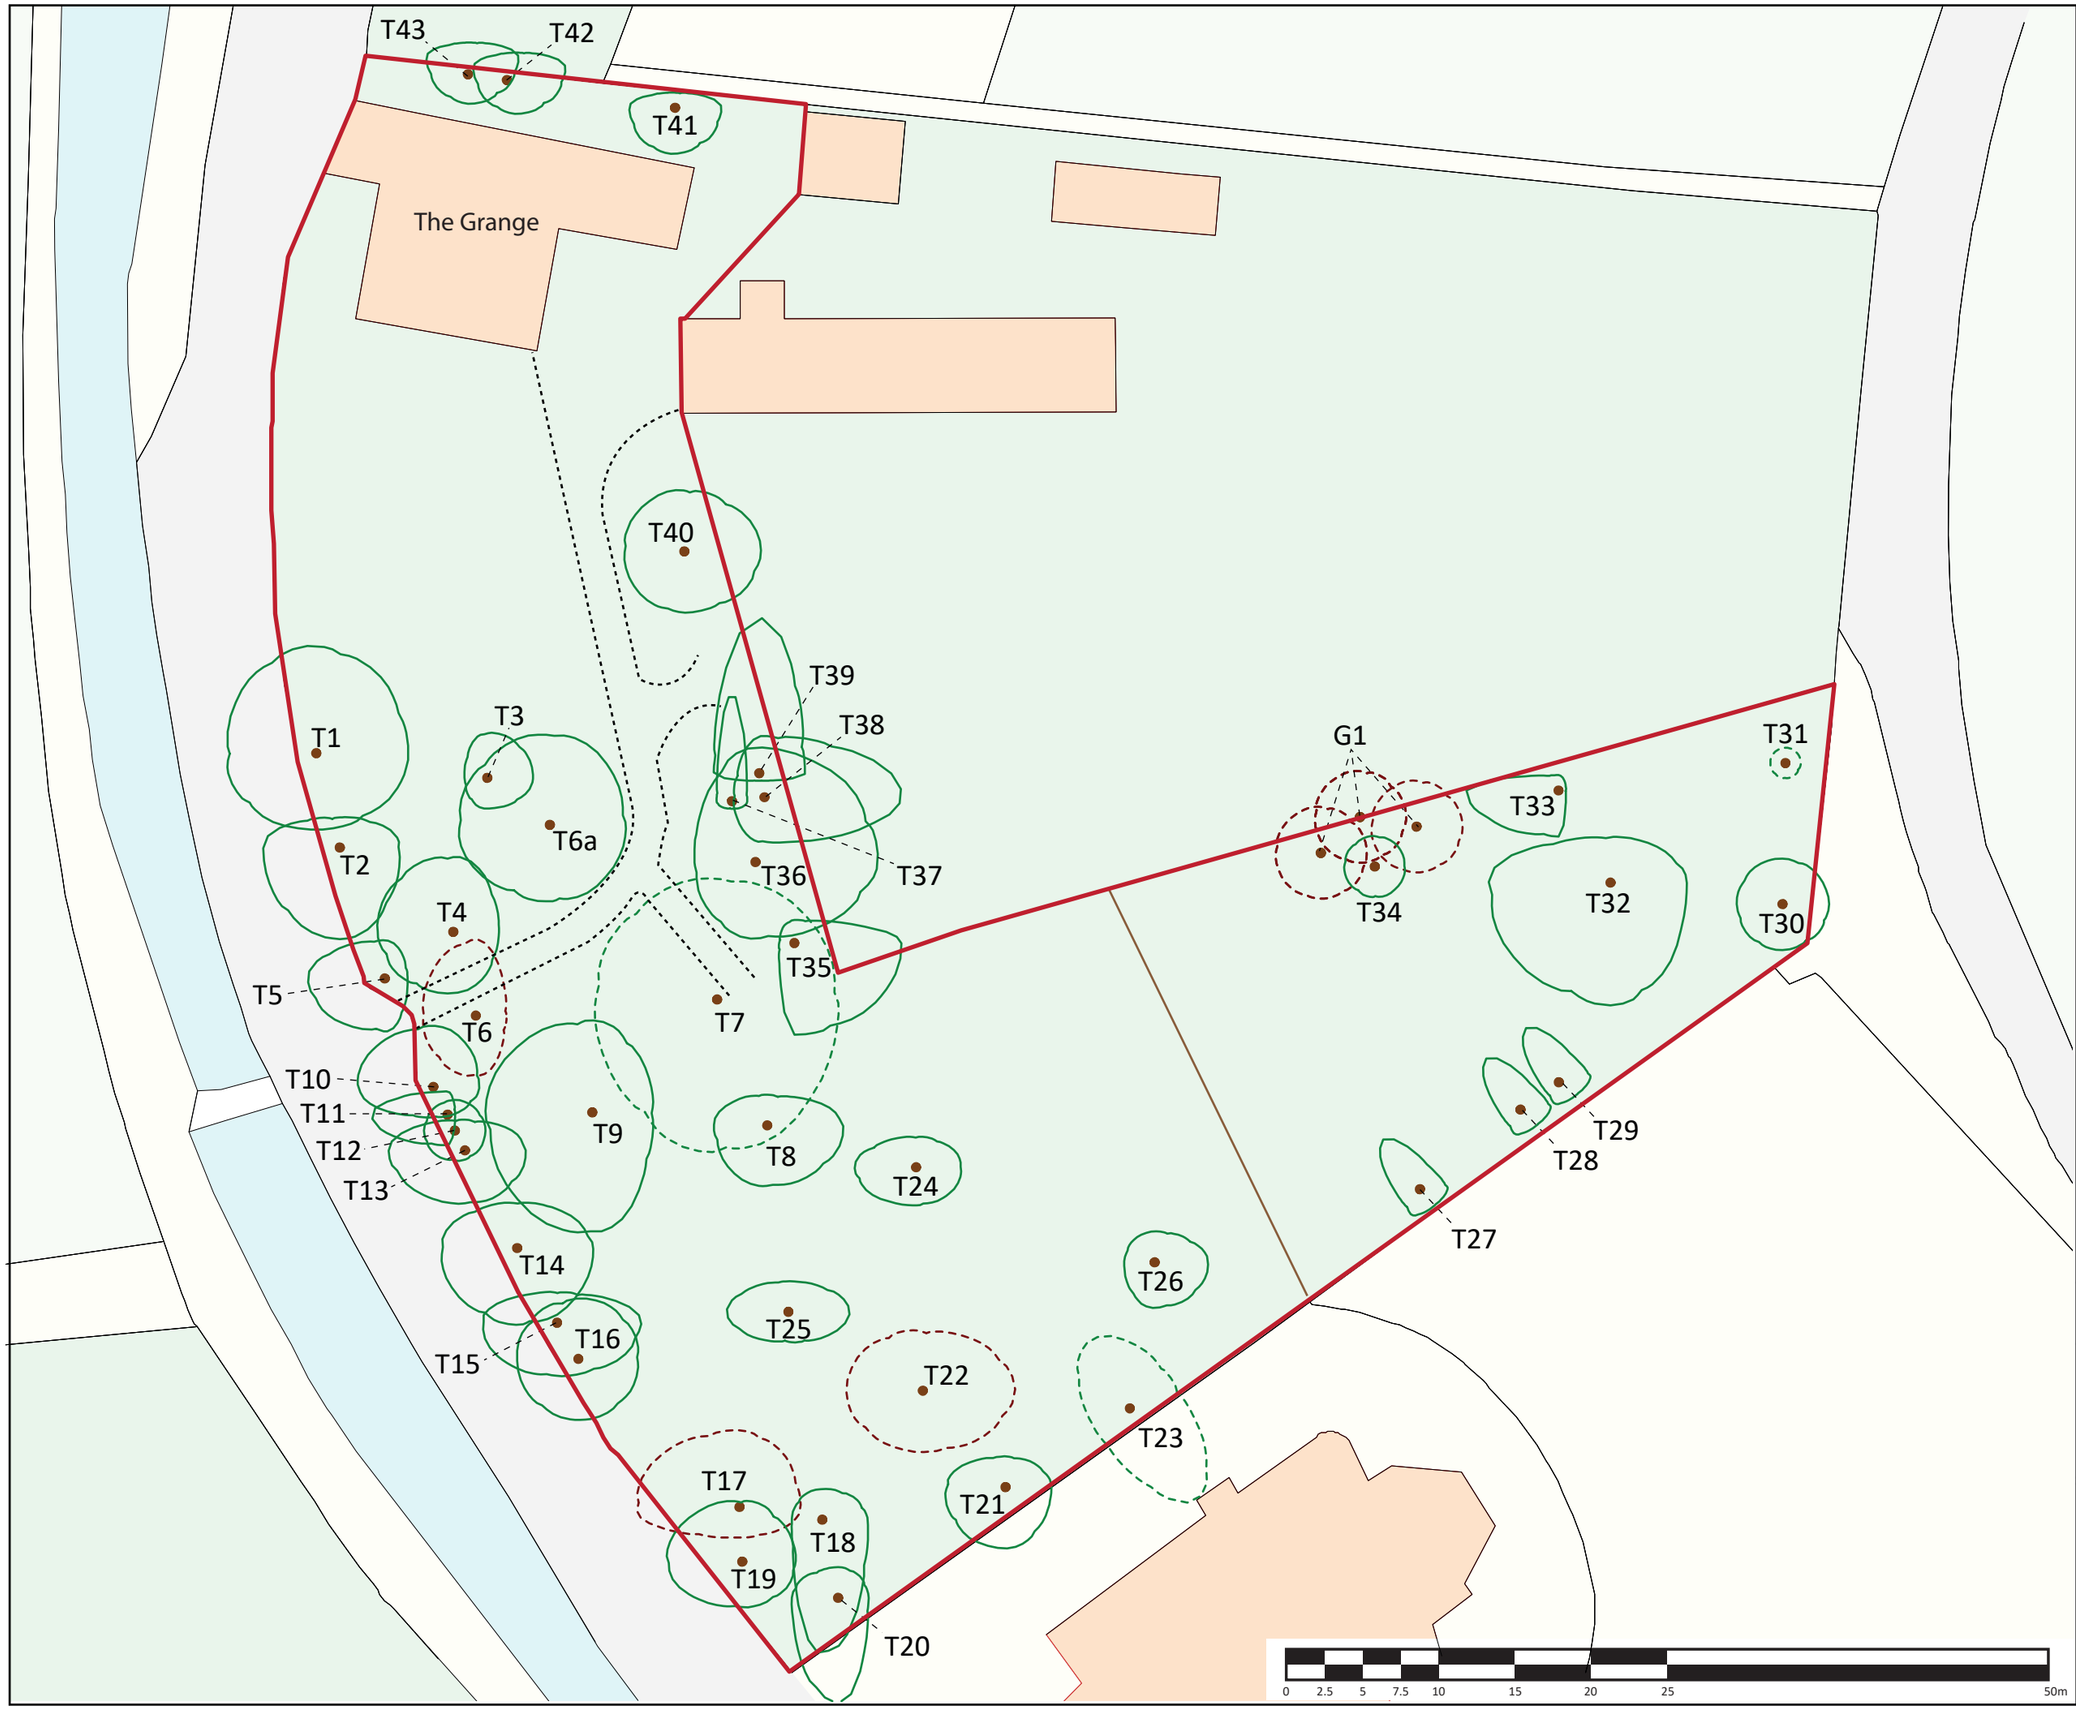

KEY:

- Surveyed Tree
- Tree with Recommended Works
- Tree Recommende to be Removed

This drawing has been prepared in accordance with the scope of **WH**Landscape's appointment with its client and is subject to the terms and conditions of that appointment.

WHLandscape accepts no liability for any use of this drawing other than by its client and only for the purposes for which it was prepared and provided.

If received electronically it is the recipient's responsibility to print this drawing to the correct scale. Refer to written dimensions where provided.

© Copyright WH Landscape Consultancy Ltd. This drawing is issued on the condition it is not reproduced, retained or disclosed to any unauthorised person, either wholly or in part without the written consent of **WH**Landscape.

Ordnance Survey © Crown Copyright 2023. All rights reserved.
WHLandscape licence number: LAN1001422.

Map data shown may contain Ordnance Survey products supplied by Pear Technology Services Ltd: Email: info@peartechnology.co.uk
Ordnance Survey © Crown Copyright and database rights 2023.
Pear Technology Services Ltd licence number: 100023148

WHLandscape
landscape architecture & arboriculture
Sandcliffe House, Northgate Street,
Devizes, Wiltshire SN10 1JT
t: 01380 727539 **e**: info@whlandscape.co.uk

Project: The Grange, Chitterne			
On behalf of: Mr Tony Hulton			
Drawing title: Tree Location Plan			
Drawing number: ARB-1688-01	Rev:	Date: Jul 23	
Scale: 1:400 @ A3	DB: SM	CB: WH	