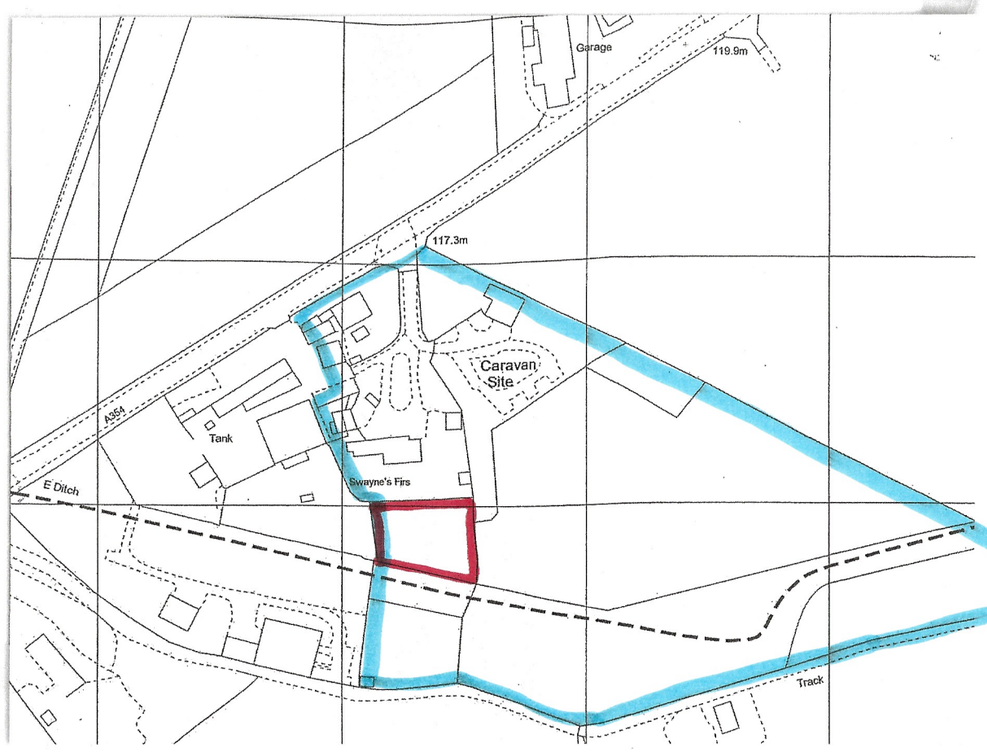

LOCATION PLAN 1-2500

Crown Copyright Reserved
Licence No 100007045

0 25 50 75 m 1-1250 & A2
0 50 100 150m 1-2500

N

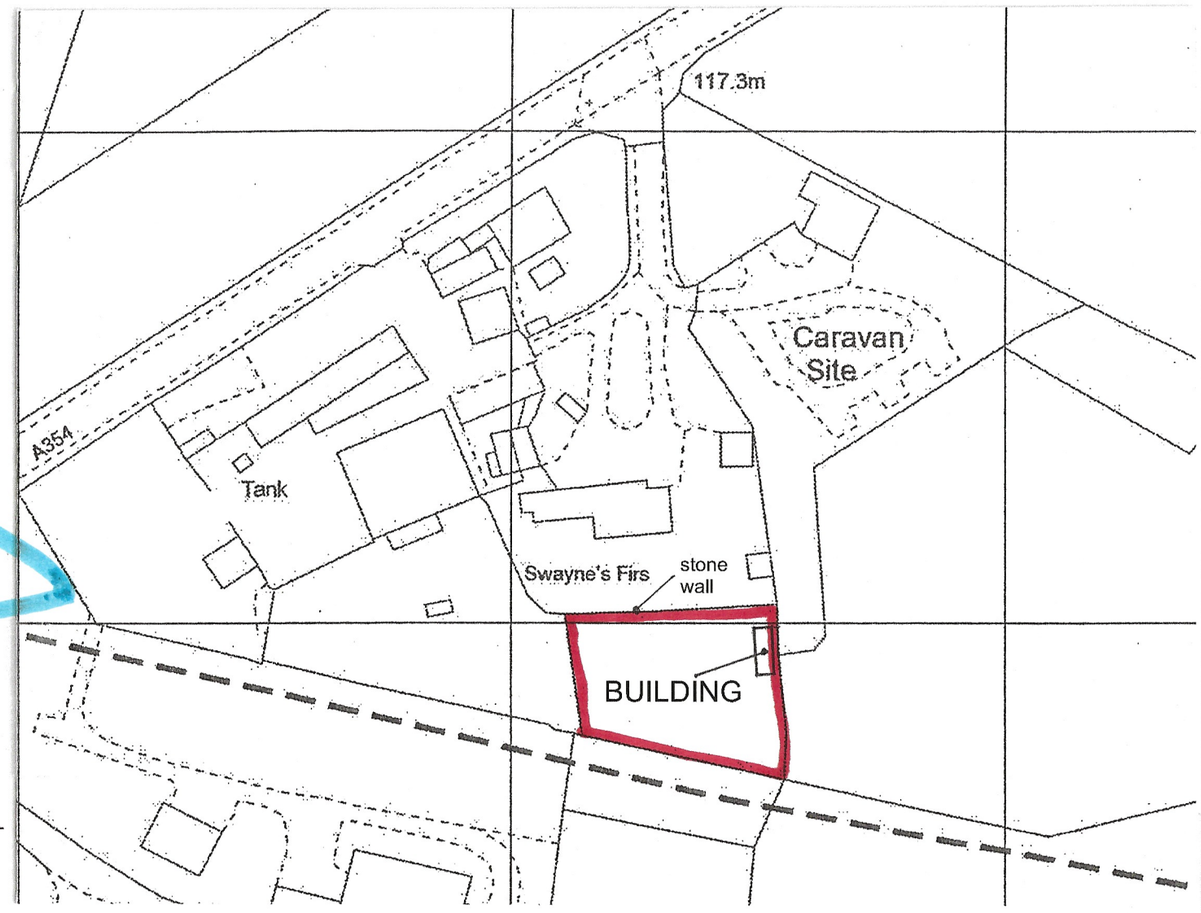

SITE PLAN 1-1250

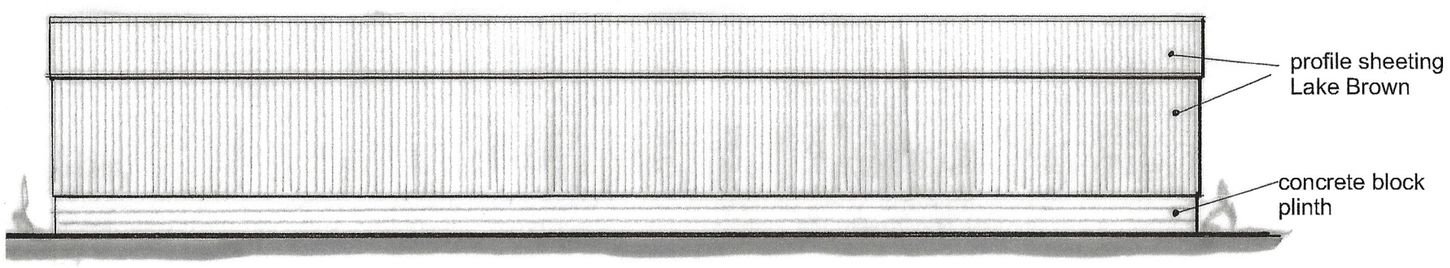

EAST ELEVATION

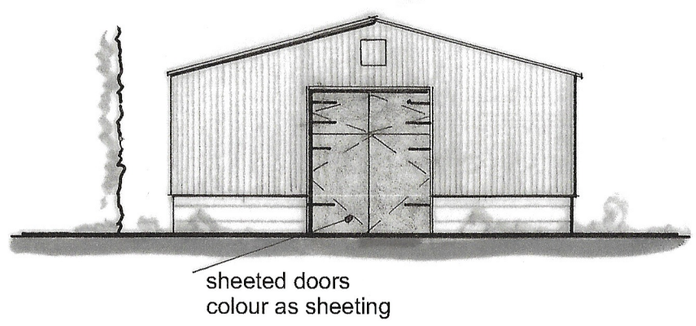

NORTH ELEVATION

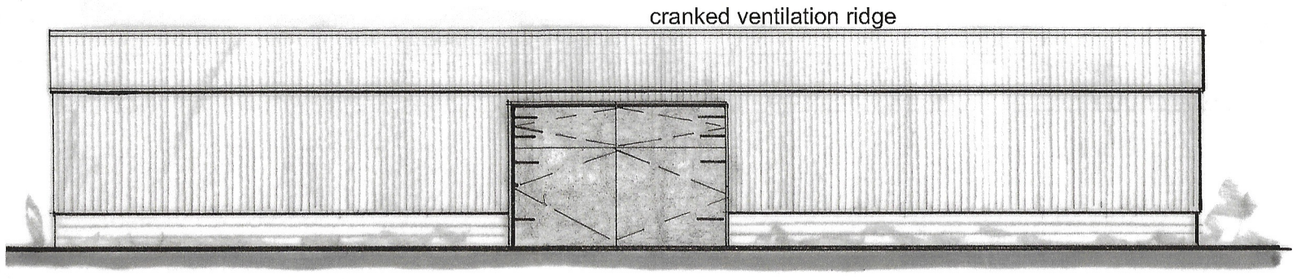

WEST ELEVATION

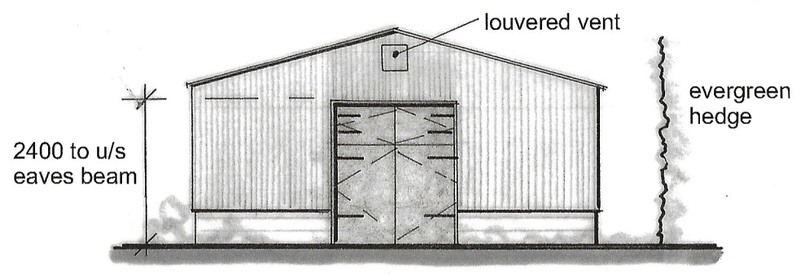

SOUTH ELEVATION

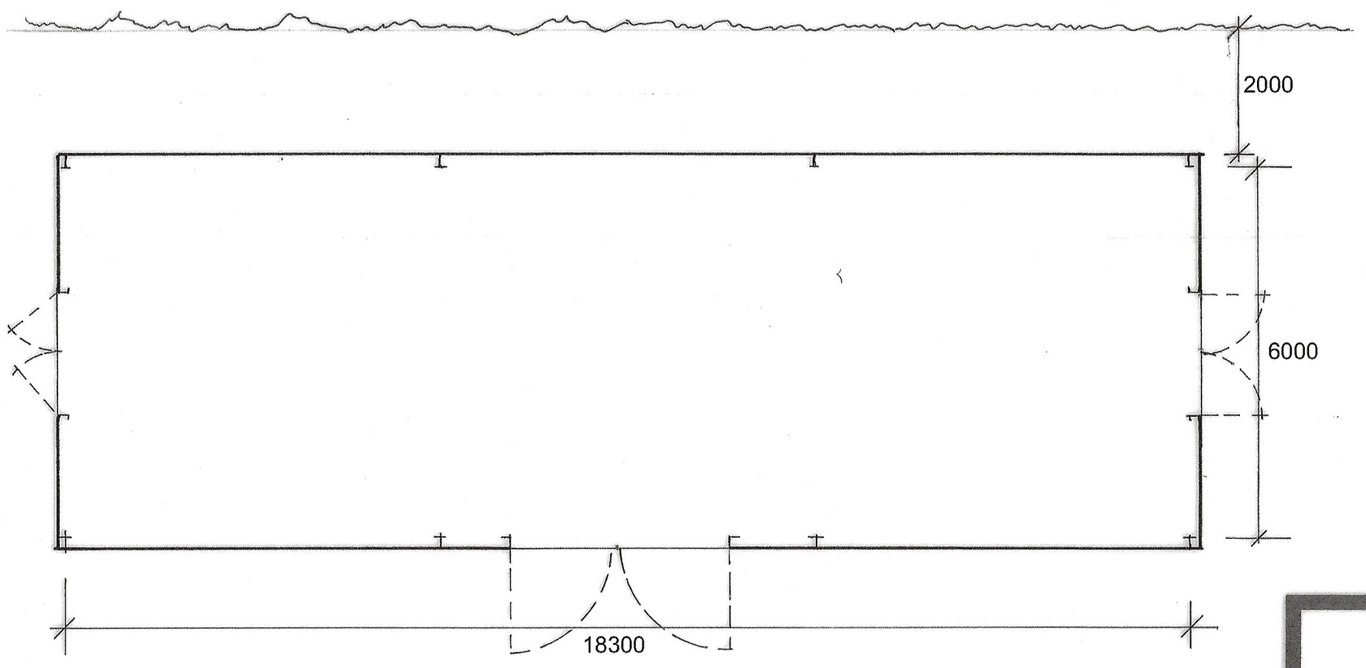

PLAN OF BUILDING

0 2 4 6 m 1-100 & A2
0 4 8 12 m 1-200

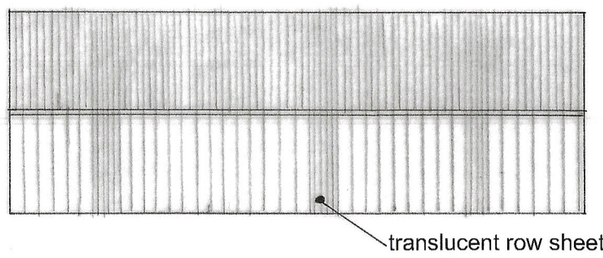

ROOF PLAN 1-200

Damen Associates Ltd
Architectural Services

Kingsdown Studio
Back Drove
West Winterslow
Salisbury, Wilts SP5 1SX
Tel: 01980 863191
E-mail: burrows.damen@btconnect.com

Mr A Butt
Swaynes Firs
Blandford Road
Salisbury
SP5 5F

Livestock and Machinery Building

Scale as stated

Date July 2023

Drwg. no. 05523 | 1 | Rev. | This plan is the Surveyors COPYRIGHT | PN