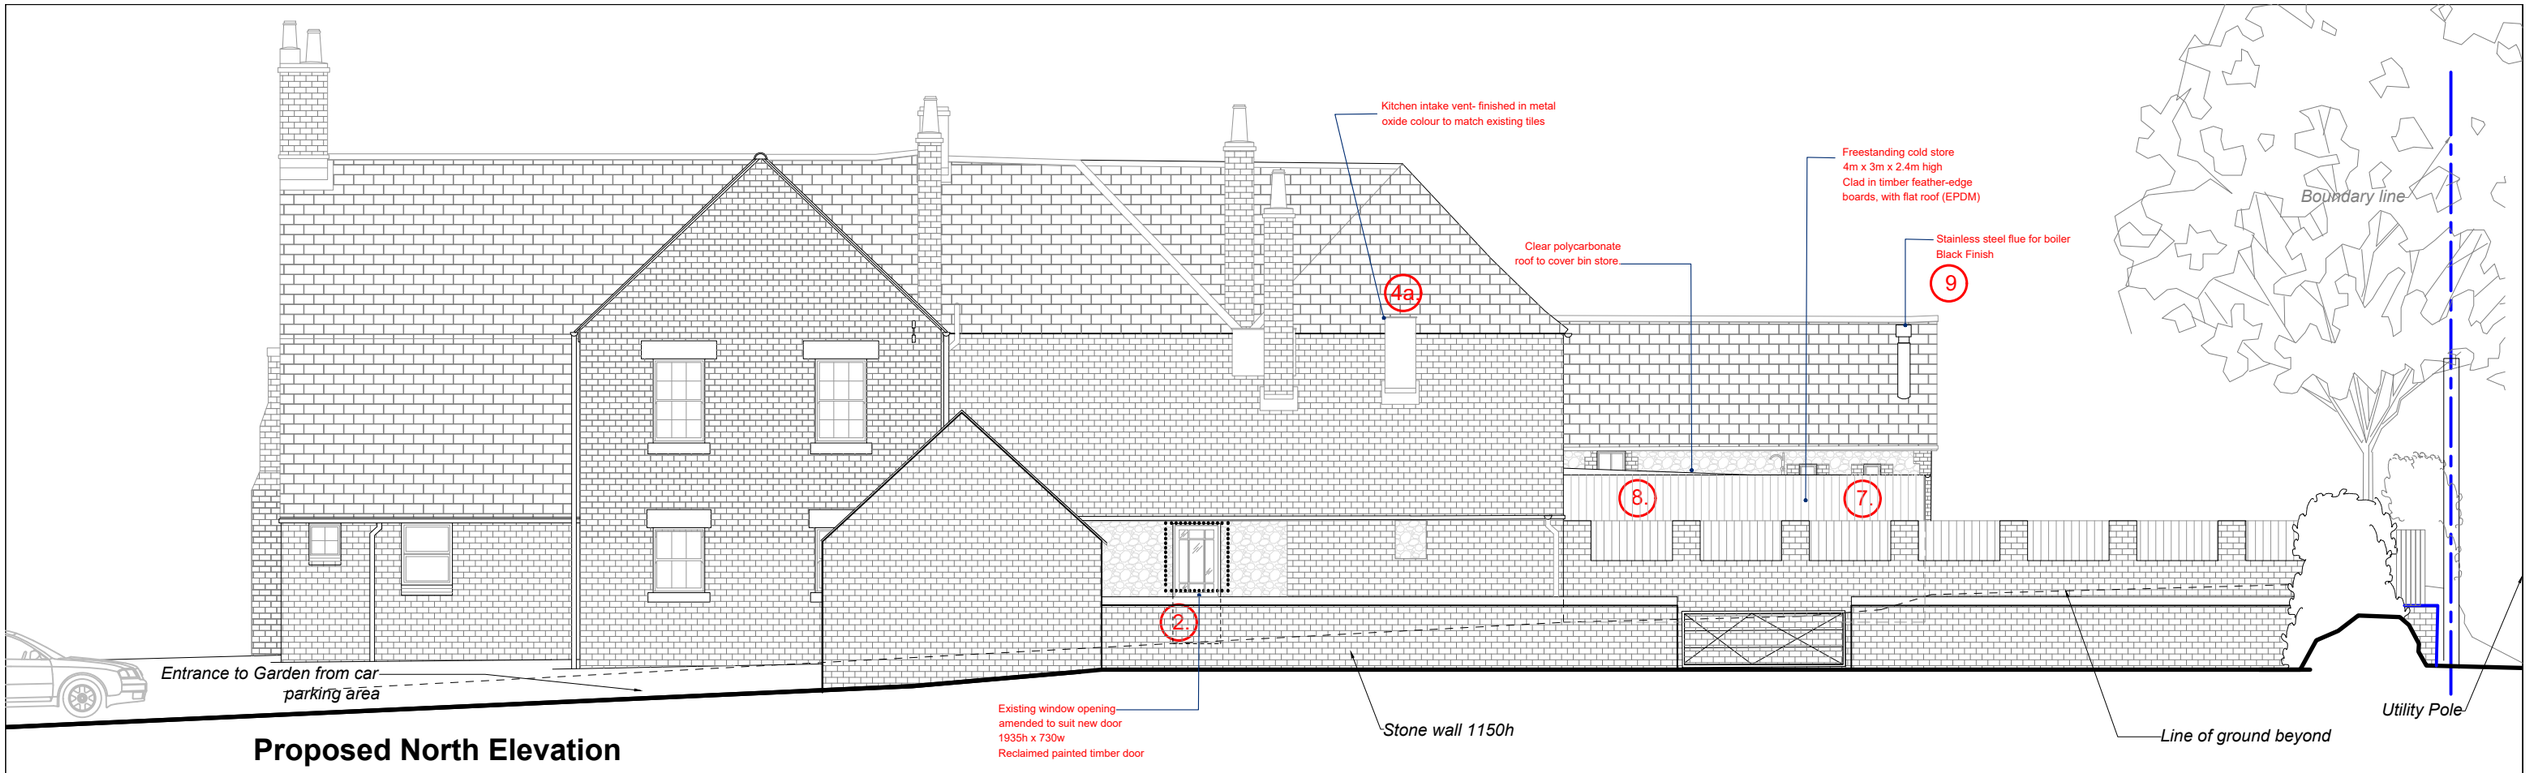

Proposed North Elevation

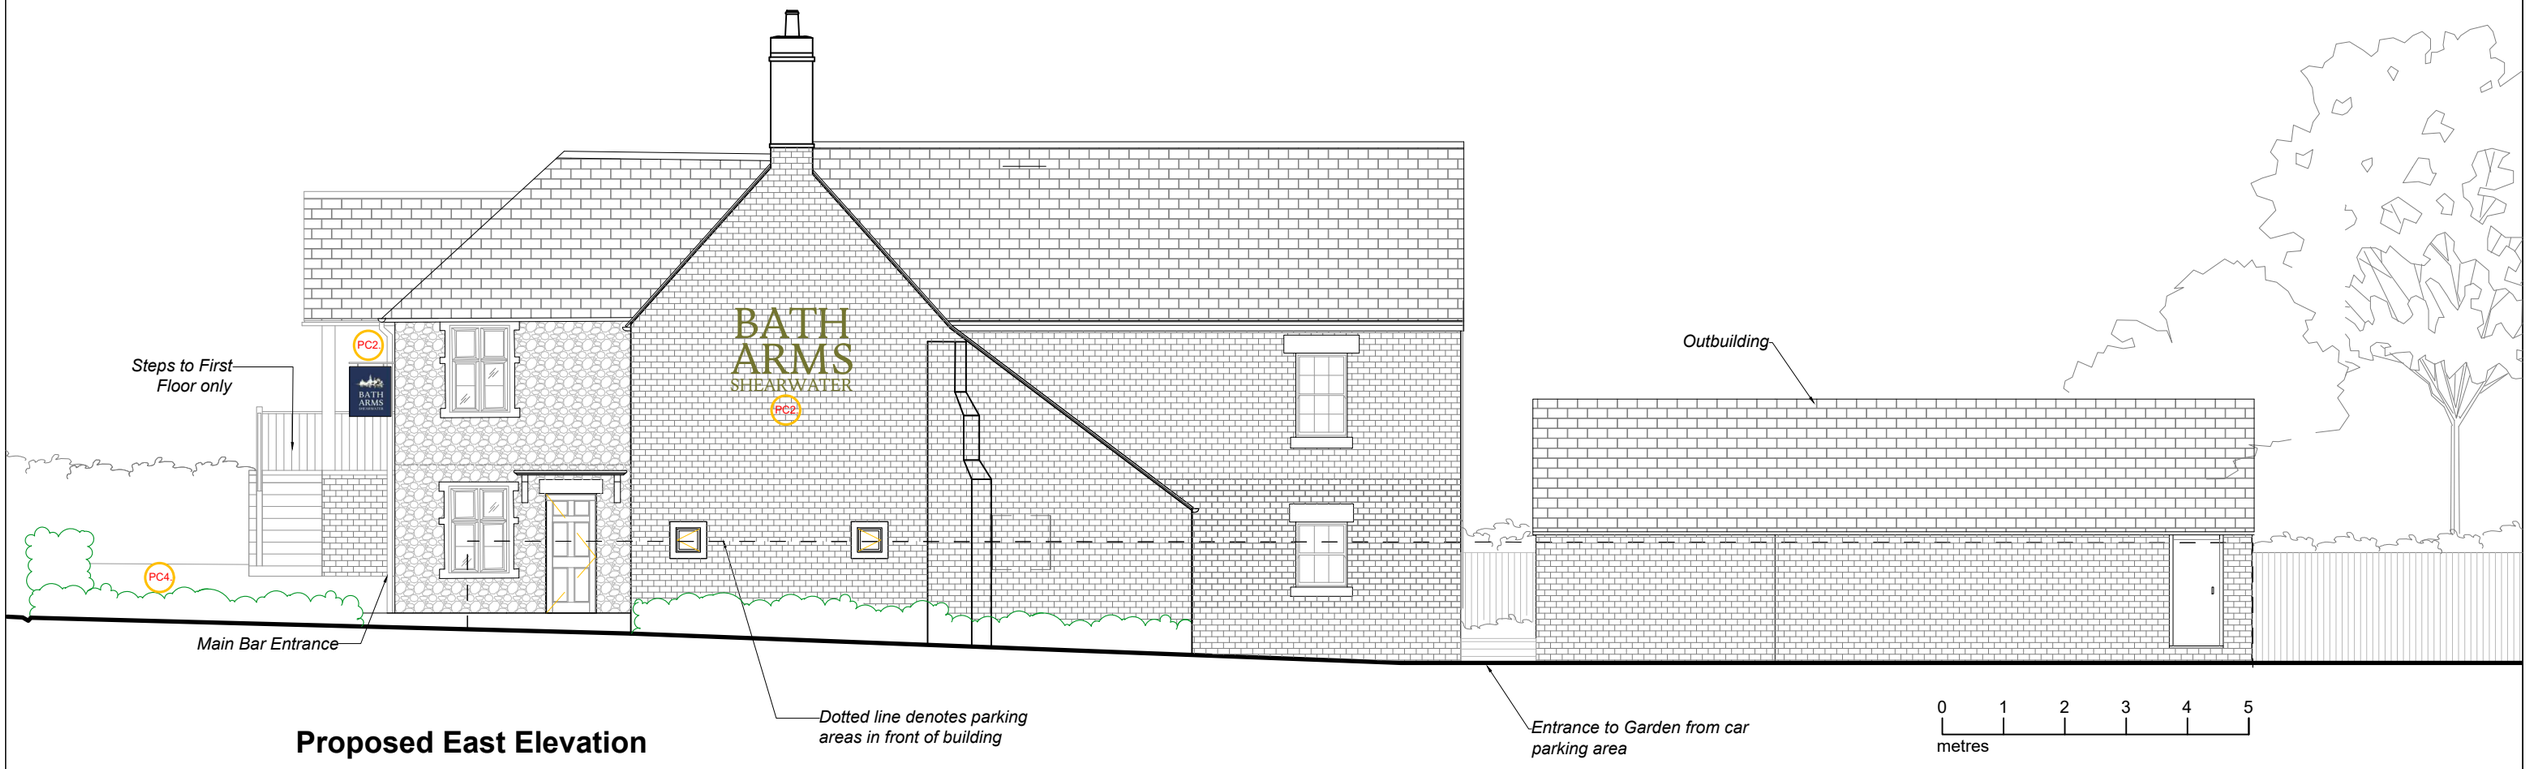

Proposed East Elevation

spaceworks

Email - kate@spaceworksinteriors.com

Web - www.spaceworksinteriors.com

Phone - +44(0)1749 586586

Visit - 21 Compton Rd, Shepton Mallet, Somerset, BA4 5QR

Revision	By	Date
A: WC's removed from outbuilding	MB	18/05/22
B: WC's & outbuilding amended	MB	19/05/22
C: Store and lean-to roof amended. Fence panels added. Dining door amended. Flue + extract added.	MB	12/06/23

Client:	Chaffinch Pub Co	Title:	Proposed External North and East Elevations
Status:	For Approval	Project:	The Bath Arms, Clay St, Crockerton, Warminster, BA12 8AG
Date:	15/06/2023	Drawn by:	MB
Scale:	1:100 @ A3	Drawing No.	SW0085- P-EL-11 rev C

Copyright of this drawing is reserved by Spaceworks. and the drawing is issued on the condition that it is not copied, reproduced or disclosed to a third party without consent. ALL DIMENSIONS TO BE CHECKED ON SITE BY CONTRACTOR PRIOR TO WORK COMMENCING.