403500m 403600m 403700m 403800m 403900m 404000m 404100m

170900m 170800m 170700m 170600m 170500m 170400m 170300m

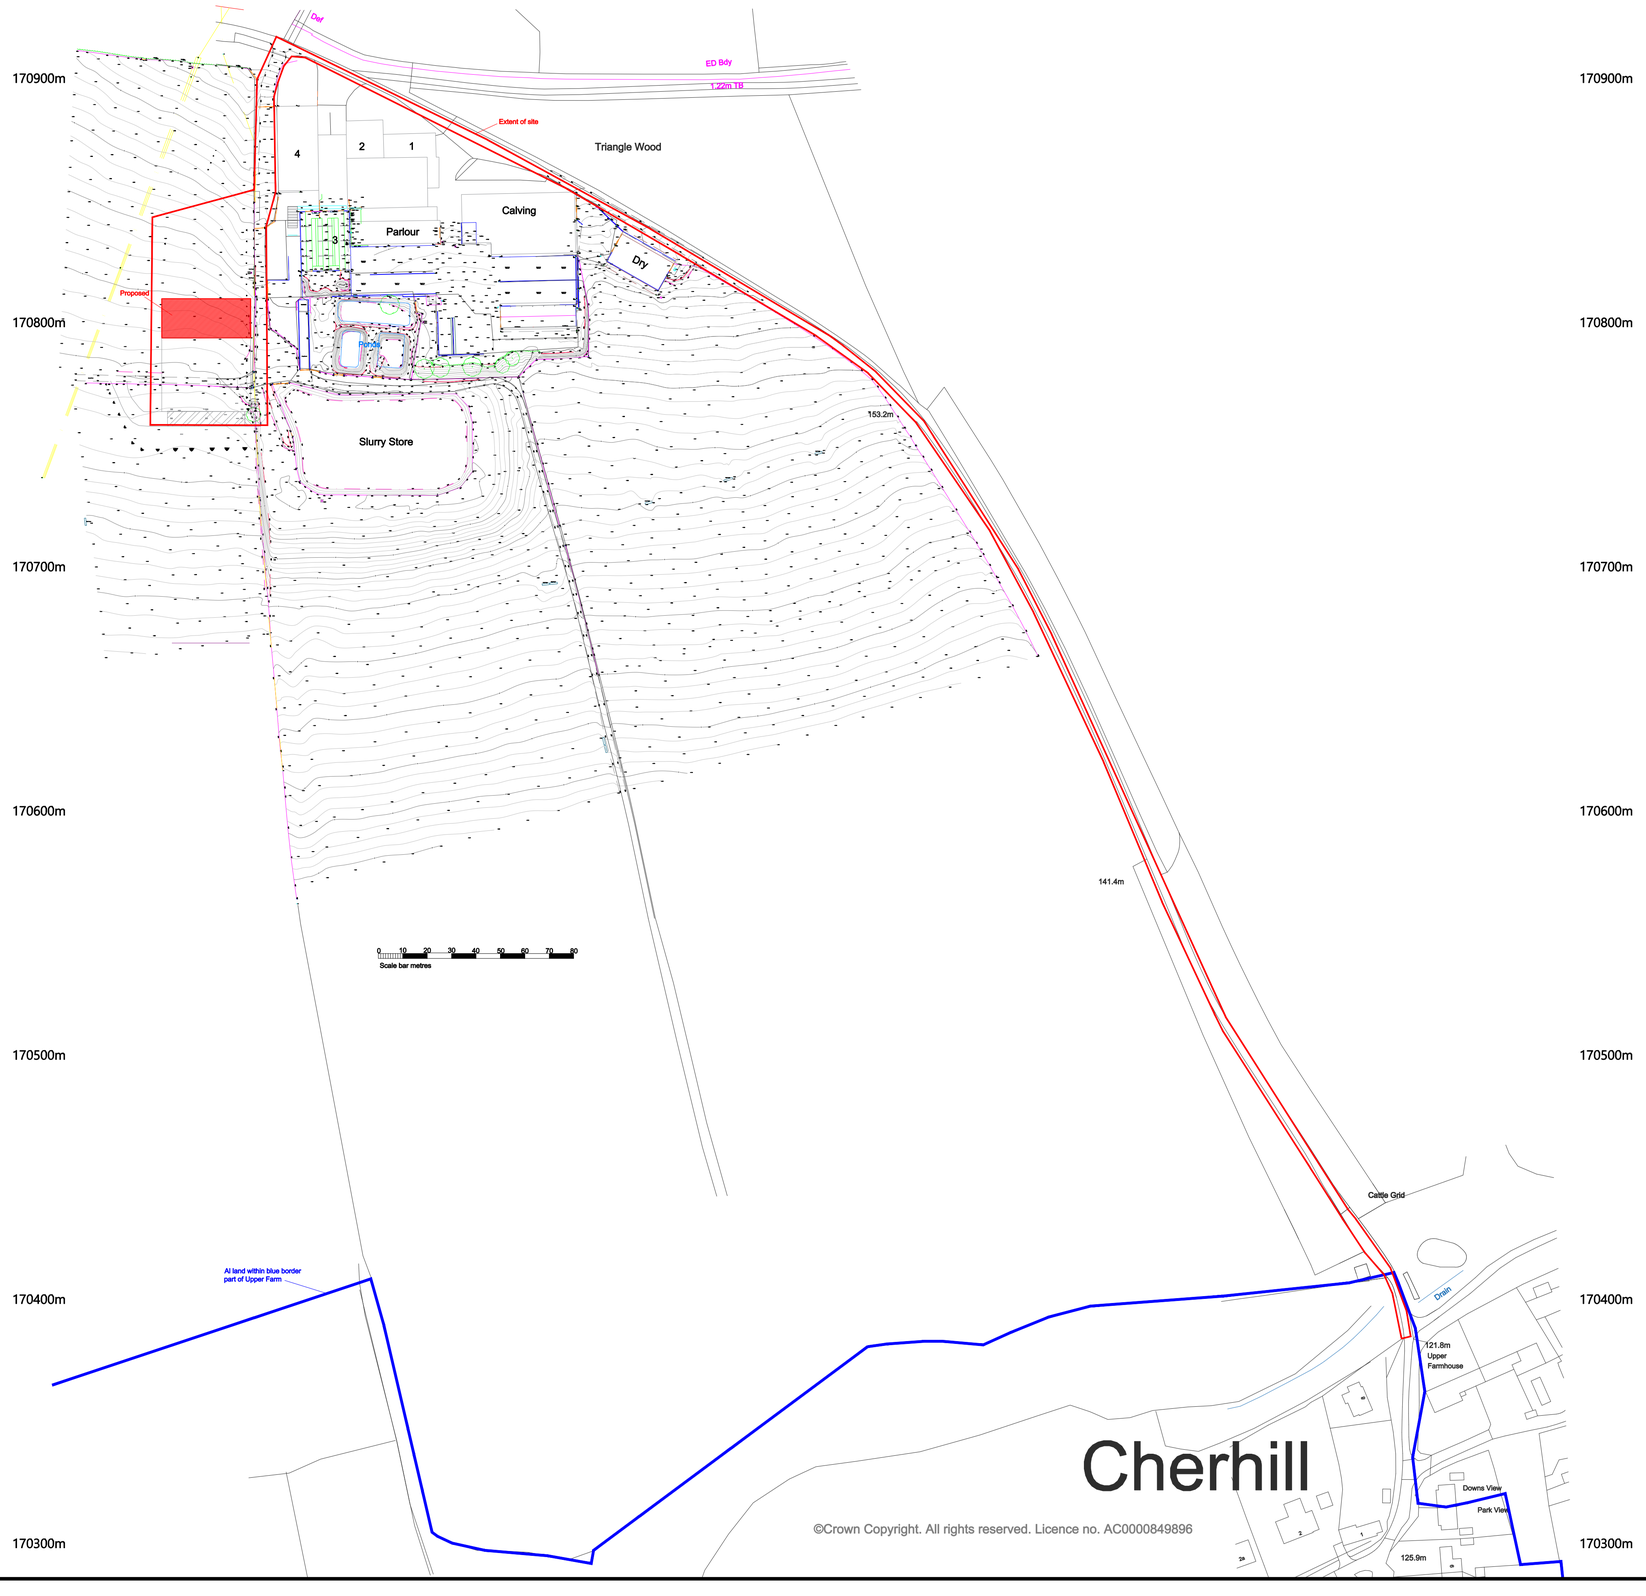

©Crown Copyright. All rights reserved. Licence no. AC0000849896

N

Location Plan

SCALE 1:1250@A1

All Critical Dimensions to be Site Checked Prior To Design or Fabrication
Site Measurements should be taken for Confirmation.

CONSULTANT
Mr T McKendrick
The Dairy Group Ltd
New Agriculture House
Blackbrook Park Avenue
Taunton
TA1 2PX
Email: tim.mckendrick@the dairygroup.co.uk

CLIENT
Rob Pickford

LOCATION
Upper Farm
Cherhill
Calne
Wilts
SN11 8XW

DRAWING TITLE
Location Plan

JOB NO.		DRAWING NO.	
		Pickford_PLAN_1_23_001.dwg	
SHEET SIZE	A1-Paperspace	REVISION SUFFIX	
SCALE	DATE	DRAWN	CHECKED
1:1250@A1	May 2023	May 2023	