South Elevation

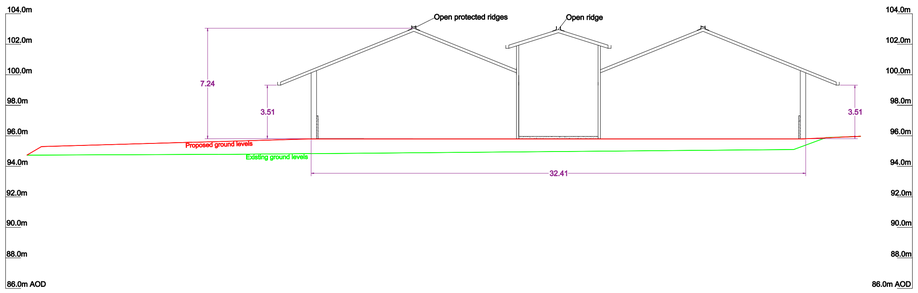

North Elevation

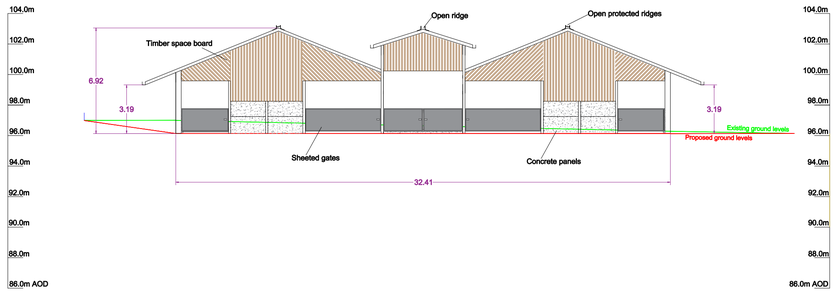

West Elevation

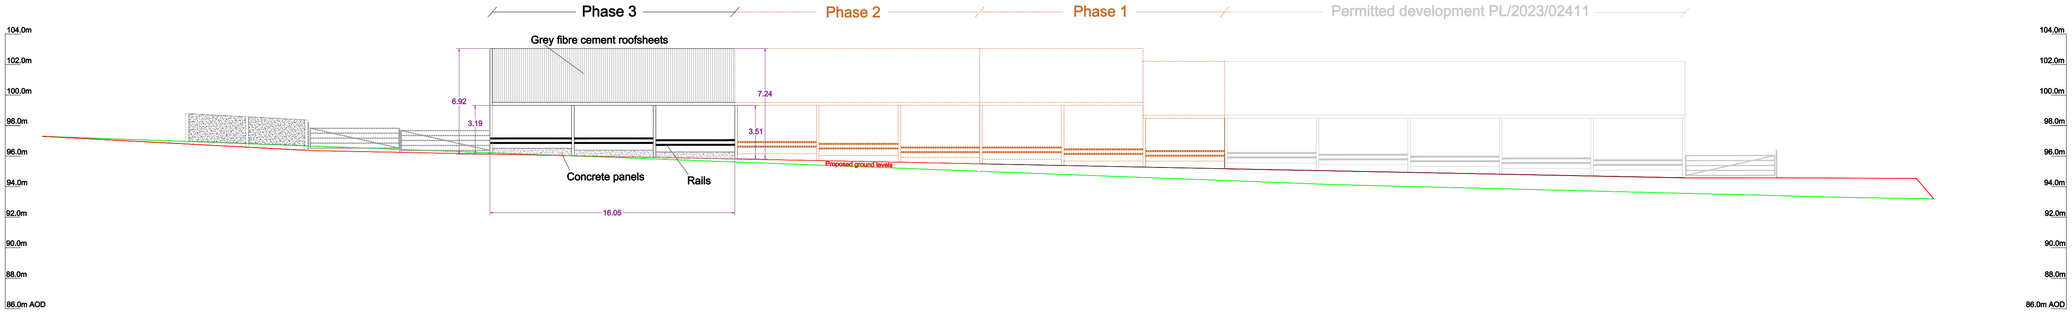

East Elevation

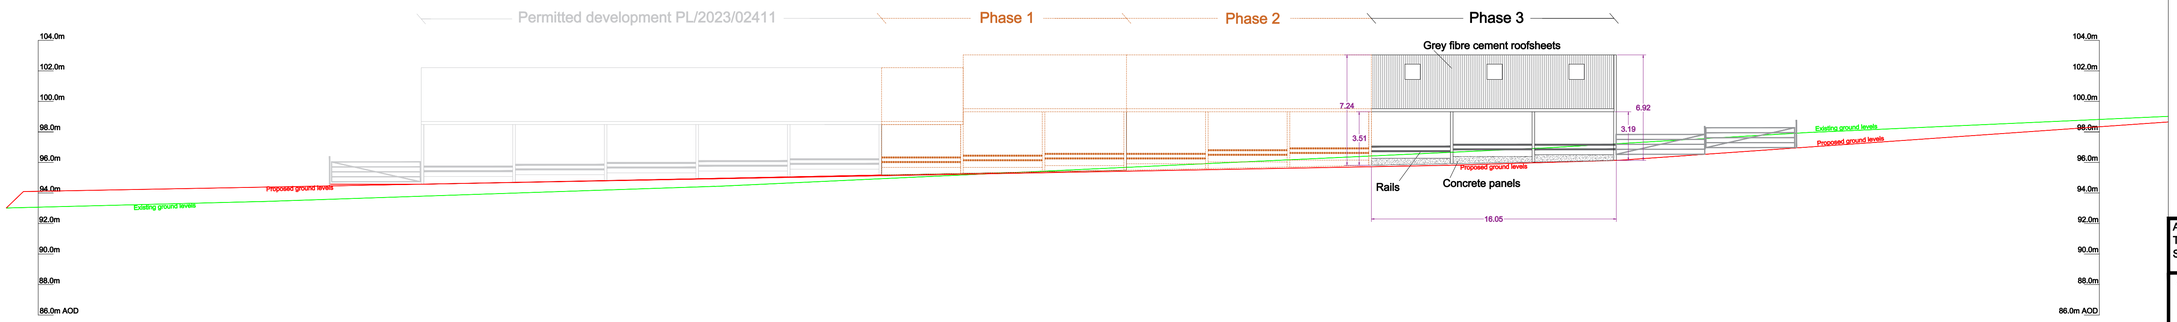

0 5 10 15 20

Scale bar (metres)

Elevations

SCALE 1:200@A1

All Critical Dimensions to be Site Checked Prior To Design or Fabrication
Site Measurements should be taken for Confirmation.

CONSULTANT
Mr T McKendrick
The Dairy Group Ltd
New Agriculture House
Blackbrook Park Avenue
Taunton
TA1 2PX
Email: tim.mckendrick@the dairygroup.co.uk

CLIENT
Rob Pickford

LOCATION
Upper Farm
Cherhill
Calne
Wilts
SN11 8XW

DRAWING TITLE
Elevations

JOB NO.	DRAWING NO. Pickford_PLAN_3_23_004.dwg
SHEET SIZE A1-Paperspace	REVISION SUFFIX

SCALE	DATE	DRAWN	CHECKED
1:200@A1	May 2023	May 2023	