

SIDE
(SOUTH EAST)
ELEVATION

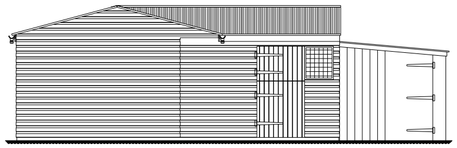

FRONT
(SOUTH WEST)
ELEVATION

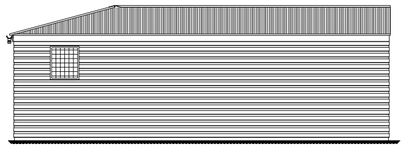

SIDE
(NORTH WEST)
ELEVATION

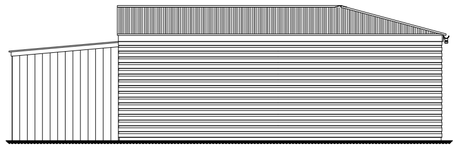

REAR
(NORTH EAST)
ELEVATION

AS EXISTING

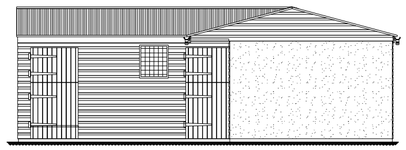

SIDE
(SOUTH EAST)
ELEVATION

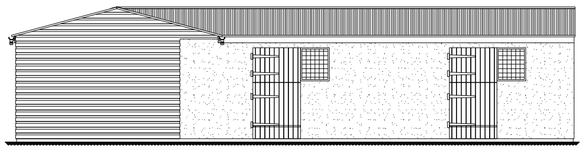

FRONT
(SOUTH WEST)
ELEVATION



SIDE
(NORTH WEST)
ELEVATION



REAR
(NORTH EAST)
ELEVATION

AS PROPOSED

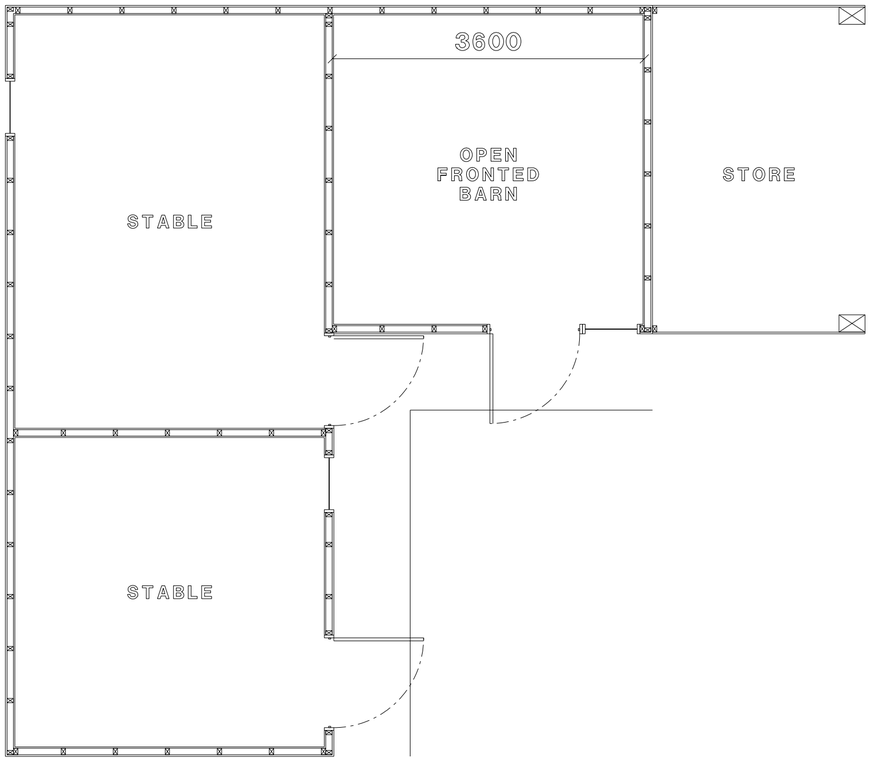

AS EXISTING

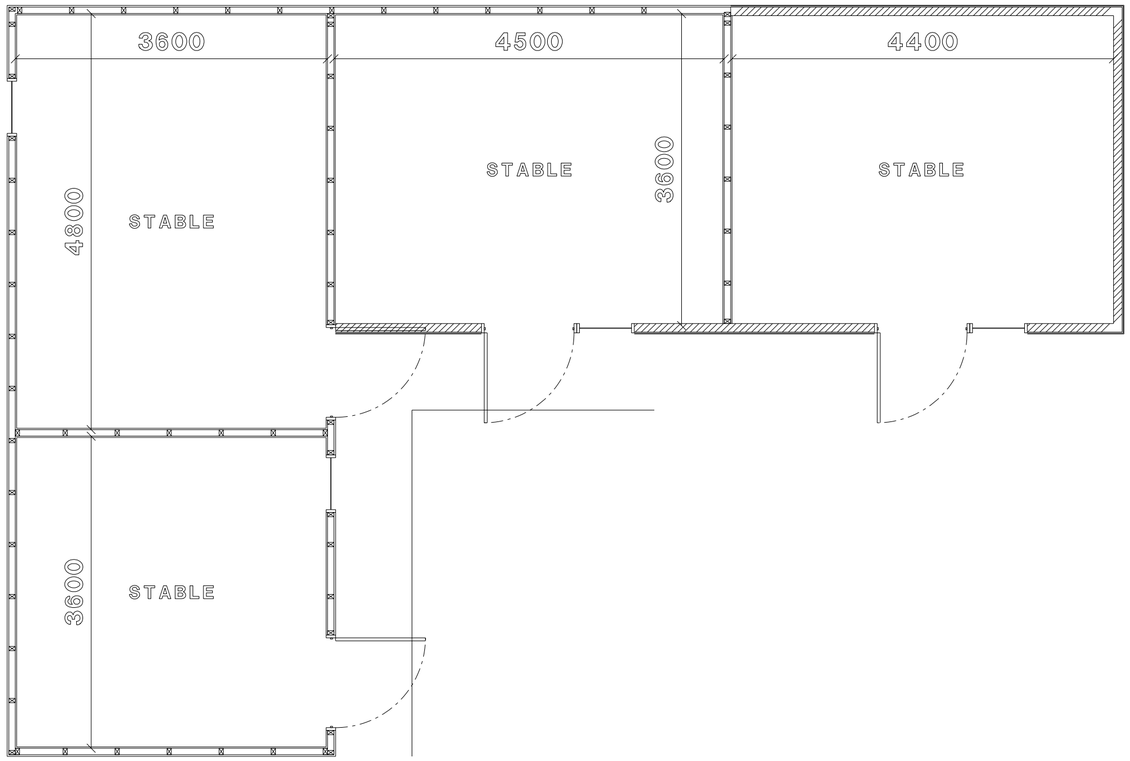

AS PROPOSED

1:50 m 1 2 3 4 5

1:100 m 1 2 3 4 5 6 7 8 9 10

Rev Date Notes

TOWN AND COUNTRY PLANNING DEVELOPMENT CONSULTANTS

LPC (TRULL) LTD.
TRULL, TETBURY, GLOUCESTERSHIRE GL8 8SQ
Tel: 01285 841433 email: admin@lpctrull.com

Client
Elaine Tragett

Project
Proposed Stable Extension

Drawing
Proposed Plan & Elevations

Date: June 23

Scale: 1:100 @ A2

Drawing Number
LPC 568