47 Dallas Road_Block Plan

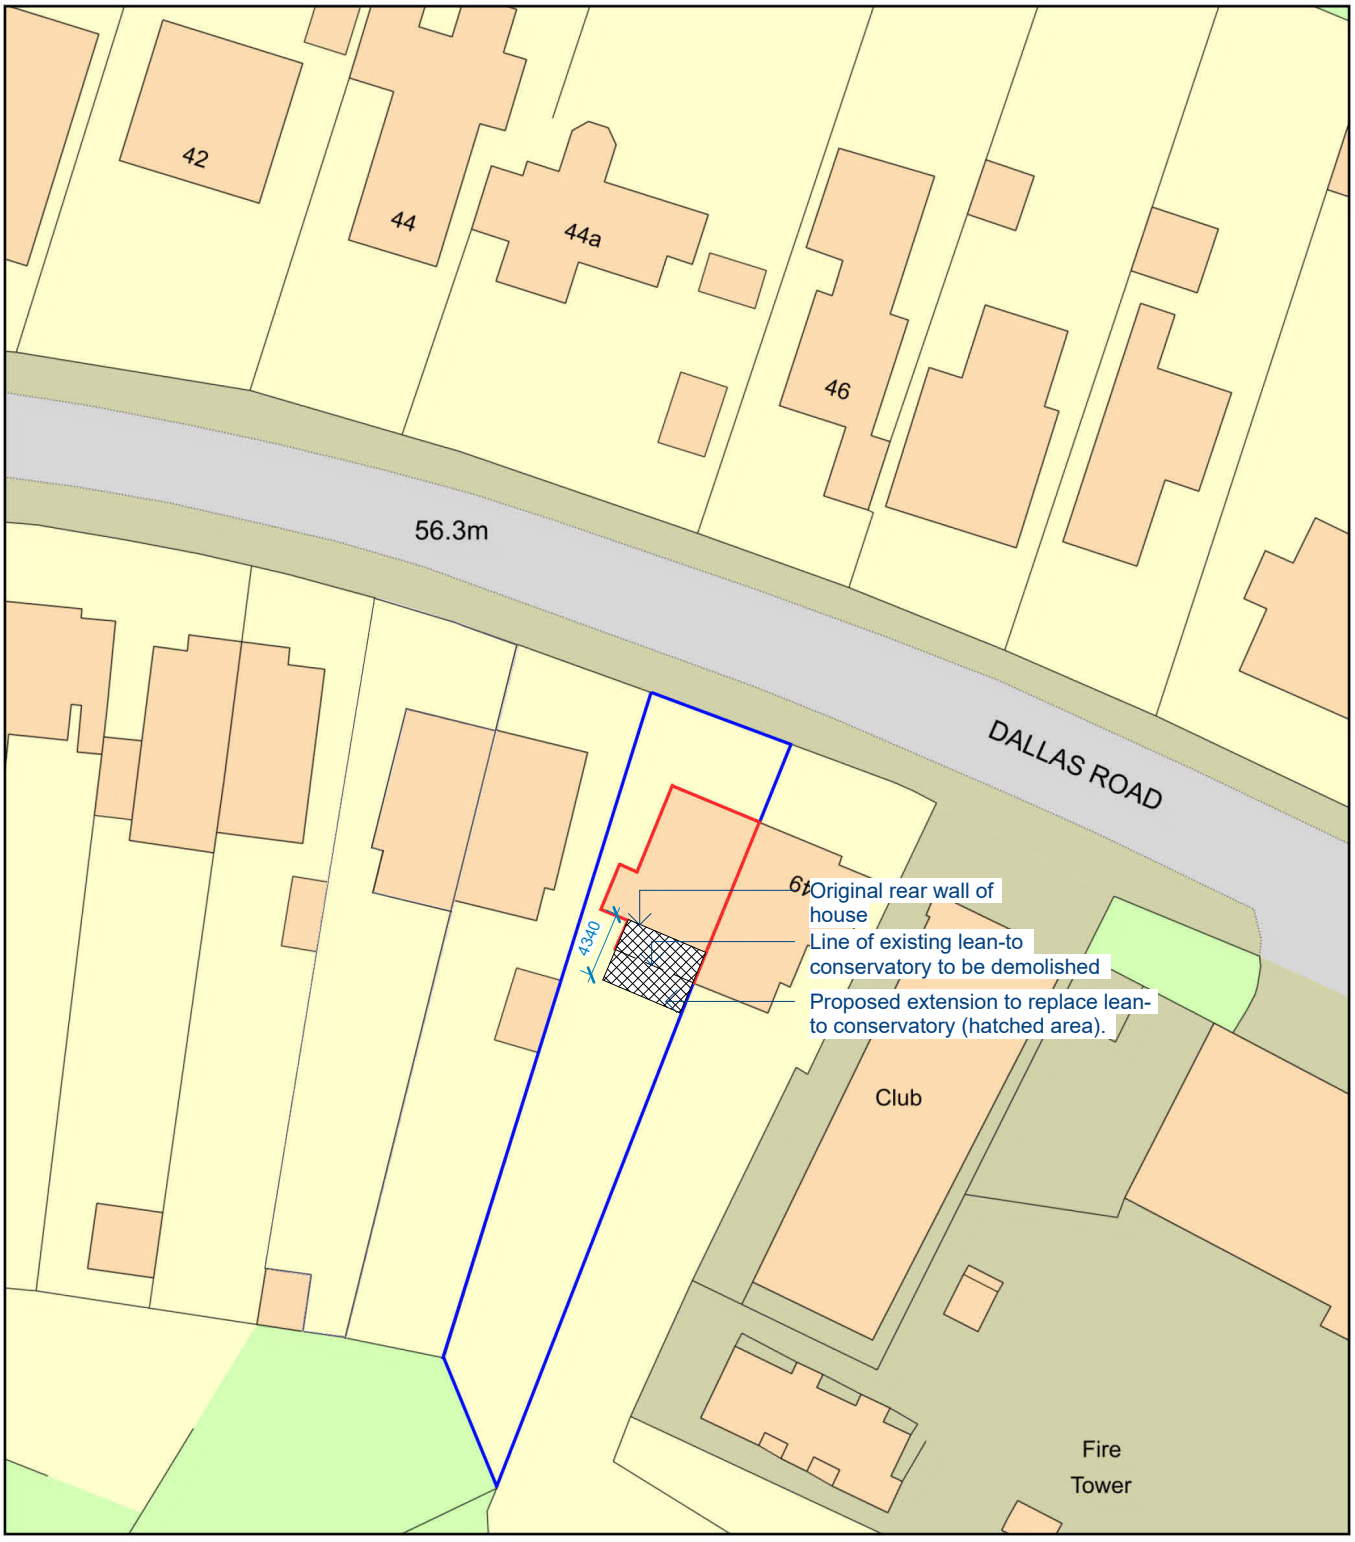

0 20
Metres

N

ReQuestaPlan

Plan Produced for: Prior Approval Planning

Date Produced: 19 Jun 2023

Plan Reference Number: TQRQM23170095259732

Scale: 1:500 @ A4

© Crown copyright and database rights 2023 OS 100042766