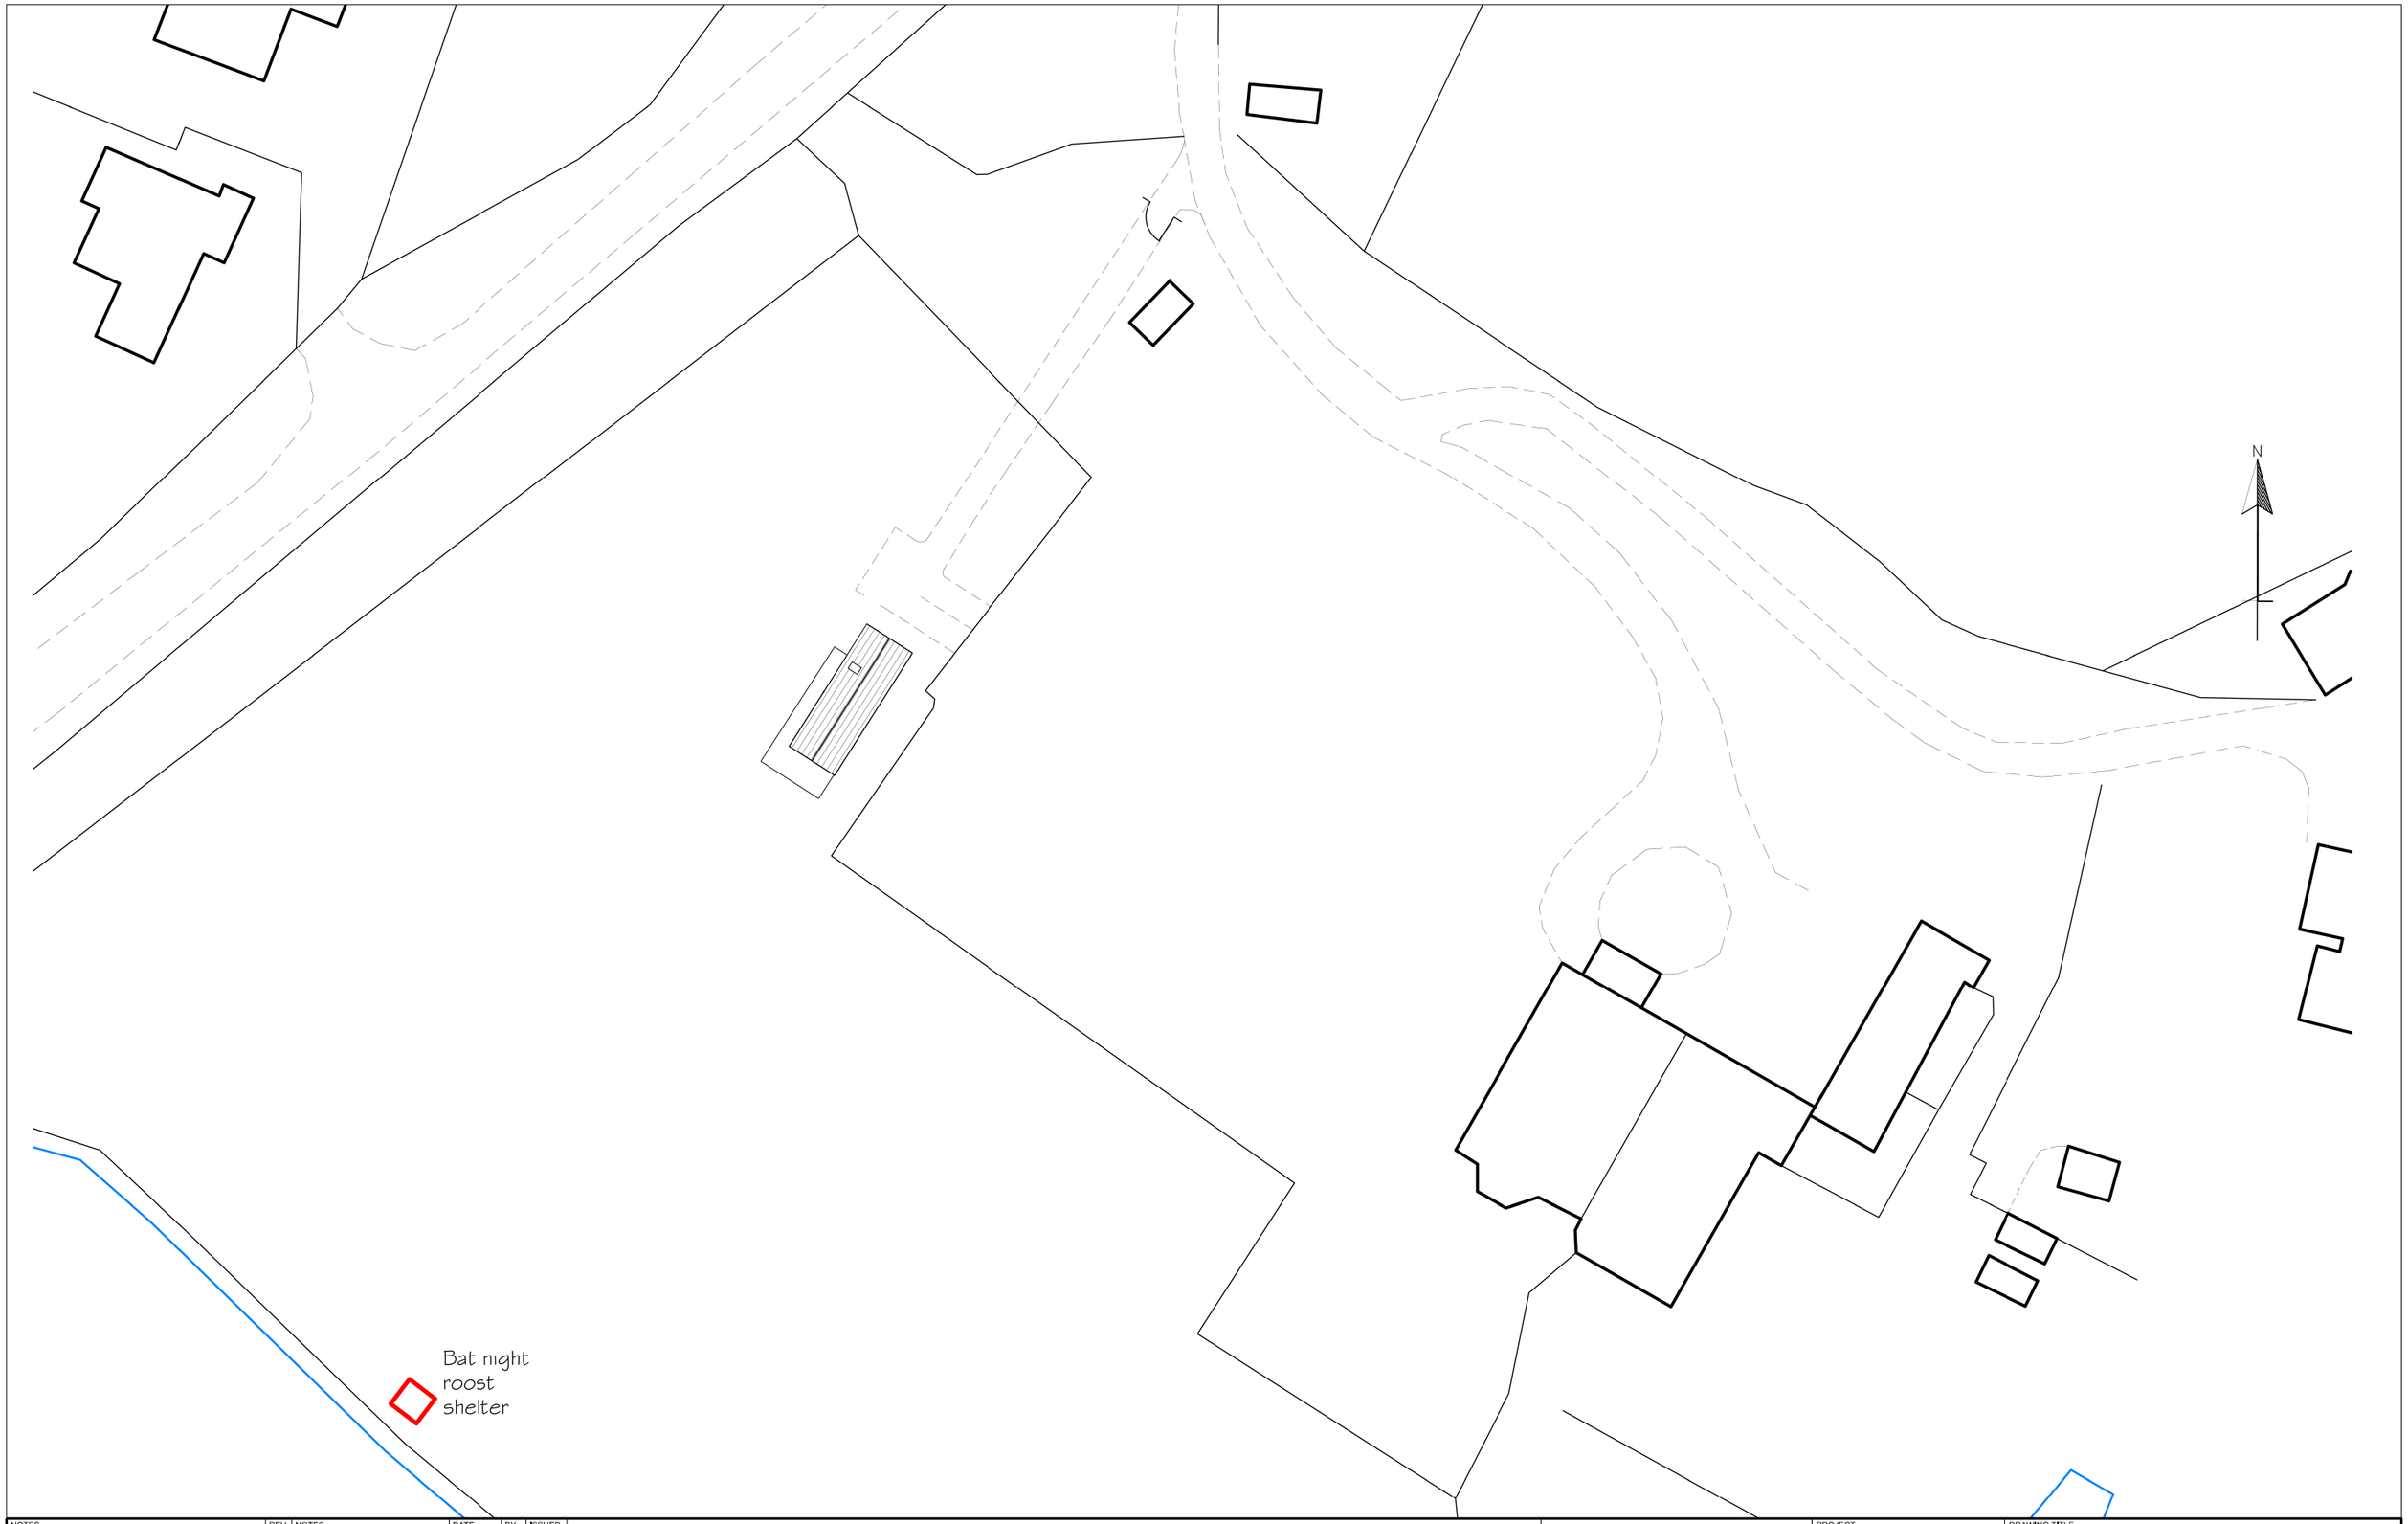

NOTES	REV.	NOTES	DATE	BY	ISSUED
	D	REVISED TO INCLUDE ROOFLIGHT + CHANGES TO TERRACE	18.07.23	AR	18.07.23

DO NOT SCALE - A1 ORIGINAL
CONTRACTOR TO CHECK ALL DIMENSIONS AND REPORT ALL OMISSIONS AND ERRORS TO ARCHITECT
DRAWING COPYRIGHT © AAvA Ltd

0 10 20 30 40 50

29 Lilian Close
Stoke Newington
London
N16 0SG

0208 895 6754
www.aava.org.uk
Info@aava.org.uk

PROJECT
Outbuilding at West Ashley House, Box

CLIENT
MR SIMON RICHARDS

DRAWING TITLE
PROPOSED SITE PLAN

SCALE	DRAWING NUMBER	
1:500 @ A3	LPC-5319-PR-01	
DATE	DRAWN	REVISION
JULY 23	AR	D