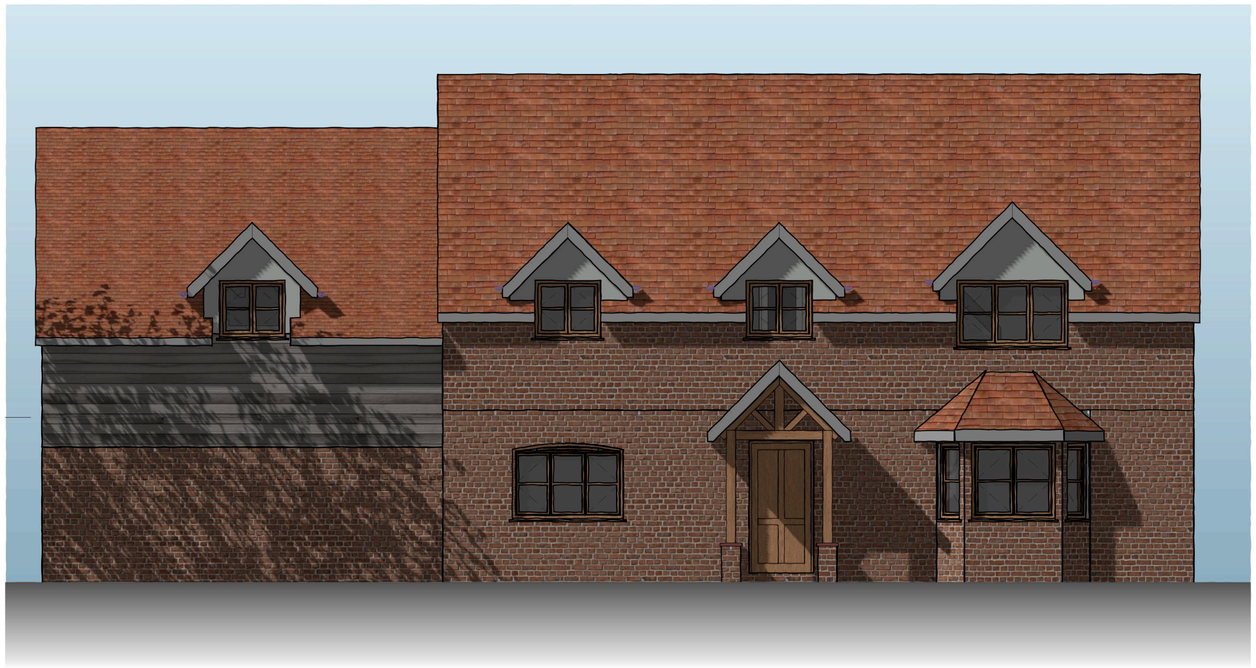



0 500 1000 1500 2000

SCALE

HOLLINS

Architects, Surveyors & Planning Consultants

The Guildhall
Market Hill
Framlingham
Suffolk
IP13 9BD

Telephone 01728 723959
Fax 01728 723947
E mail all@hollins.co.uk
Website www.hollins.co.uk

Client
Tanner & Weston

Site
Lockeridge

Project
Extension and Alterations

Details
Existing Elevations

Scale 1:50 @ A1 or 1:100 @A3

Date March 23

Drawn by RB/RMF

Job Reference 21-125- *Drawing no.* 004- *Revision* A

This drawing is copyright. This drawing must not be scaled. Before commencing any work the contractor must set out and check all dimensions.