

FRONT ELEVATION

Scale 1:100

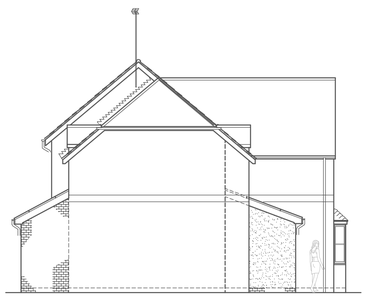

SIDE ELEVATION

Scale 1:100



REAR ELEVATION

Scale 1:100

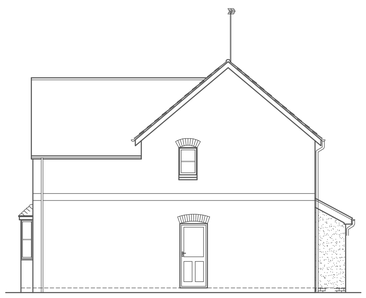

SIDE ELEVATION

Scale 1:100

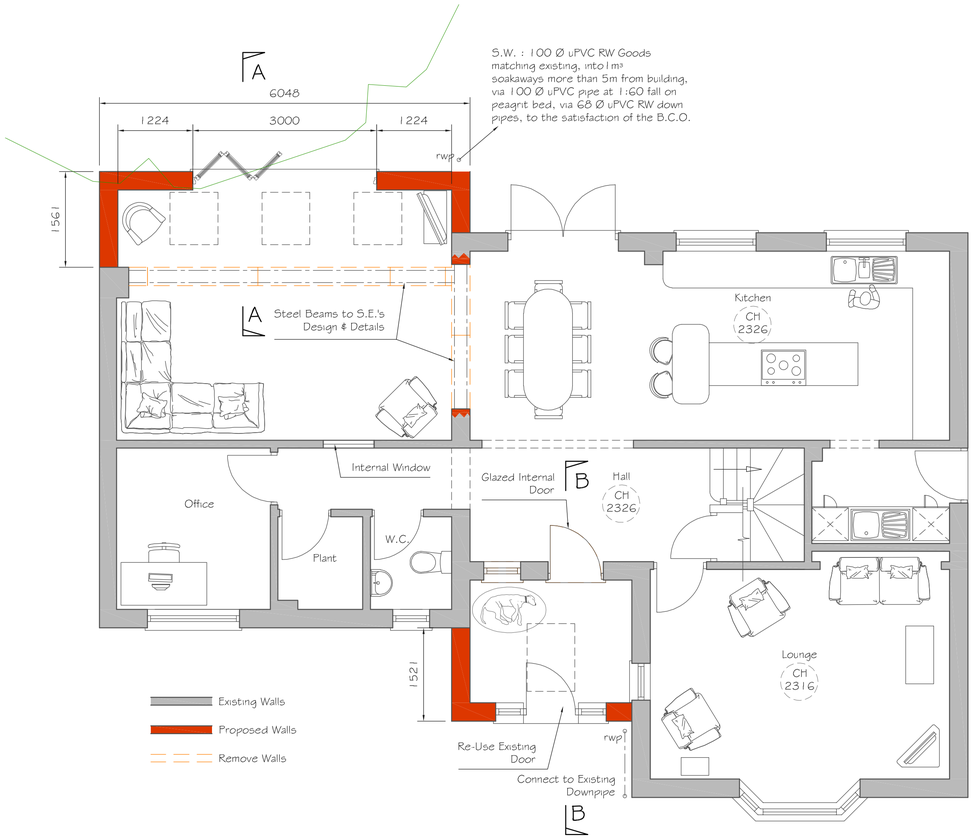


GROUND FLOOR PLAN

Scale 1:50

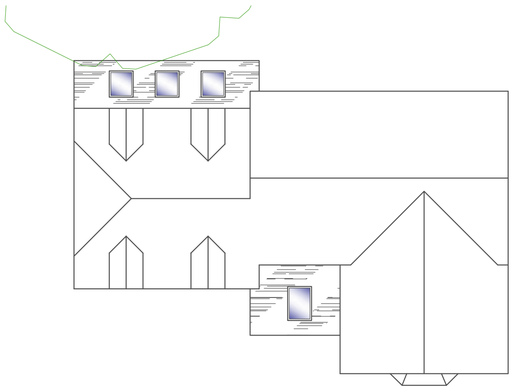

ROOF PLAN

Scale 1:100

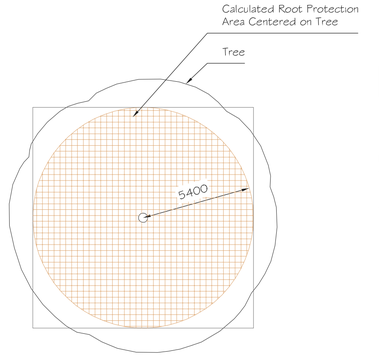


Root Protection Area

For an individual open-grown tree in satisfactory condition of 450mm stem diameter:

Basic calculation: 12x450=5.4 (Radius in metres) => root Protection Area (RPA) of 163m²

ROOT PROTECTION

Scale 1:200

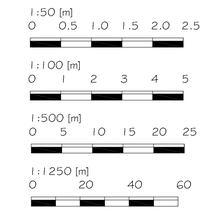


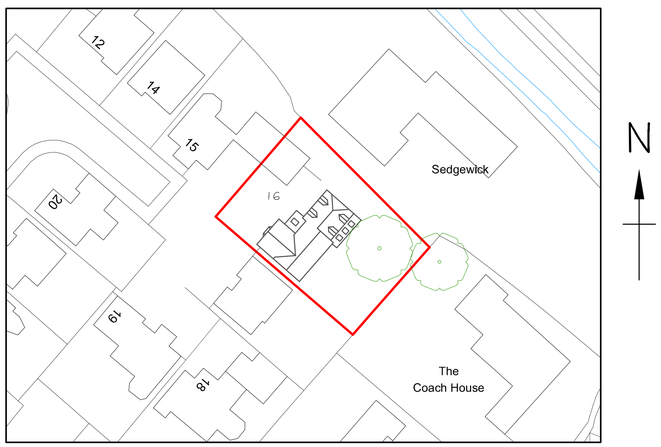


BLOCK PLAN

Scale 1:500

Alex Dawson
www.addraughting.co.uk
alex@addraughting.co.uk
01672.511412
07791 341698

59 Barrow Close
Marlborough
Wiltshire
SN8 2BE

AD DRAUGHTING
ARCHITECTURAL SERVICES

Client

MR & MRS PHILLIPS

Job Title

EXTENSION AT:
16 BYTHEBROOK,
CHIPPENHAM,
WILTSHIRE,
SN14 6QD.

Drawing Title

EXISTING ELEVATIONS AND PLANS

Scale AS SHOWN

Date 15/07/2023 | Drawn AD

Drawing No. 1324-02 | Rev F

841 x 594 A1