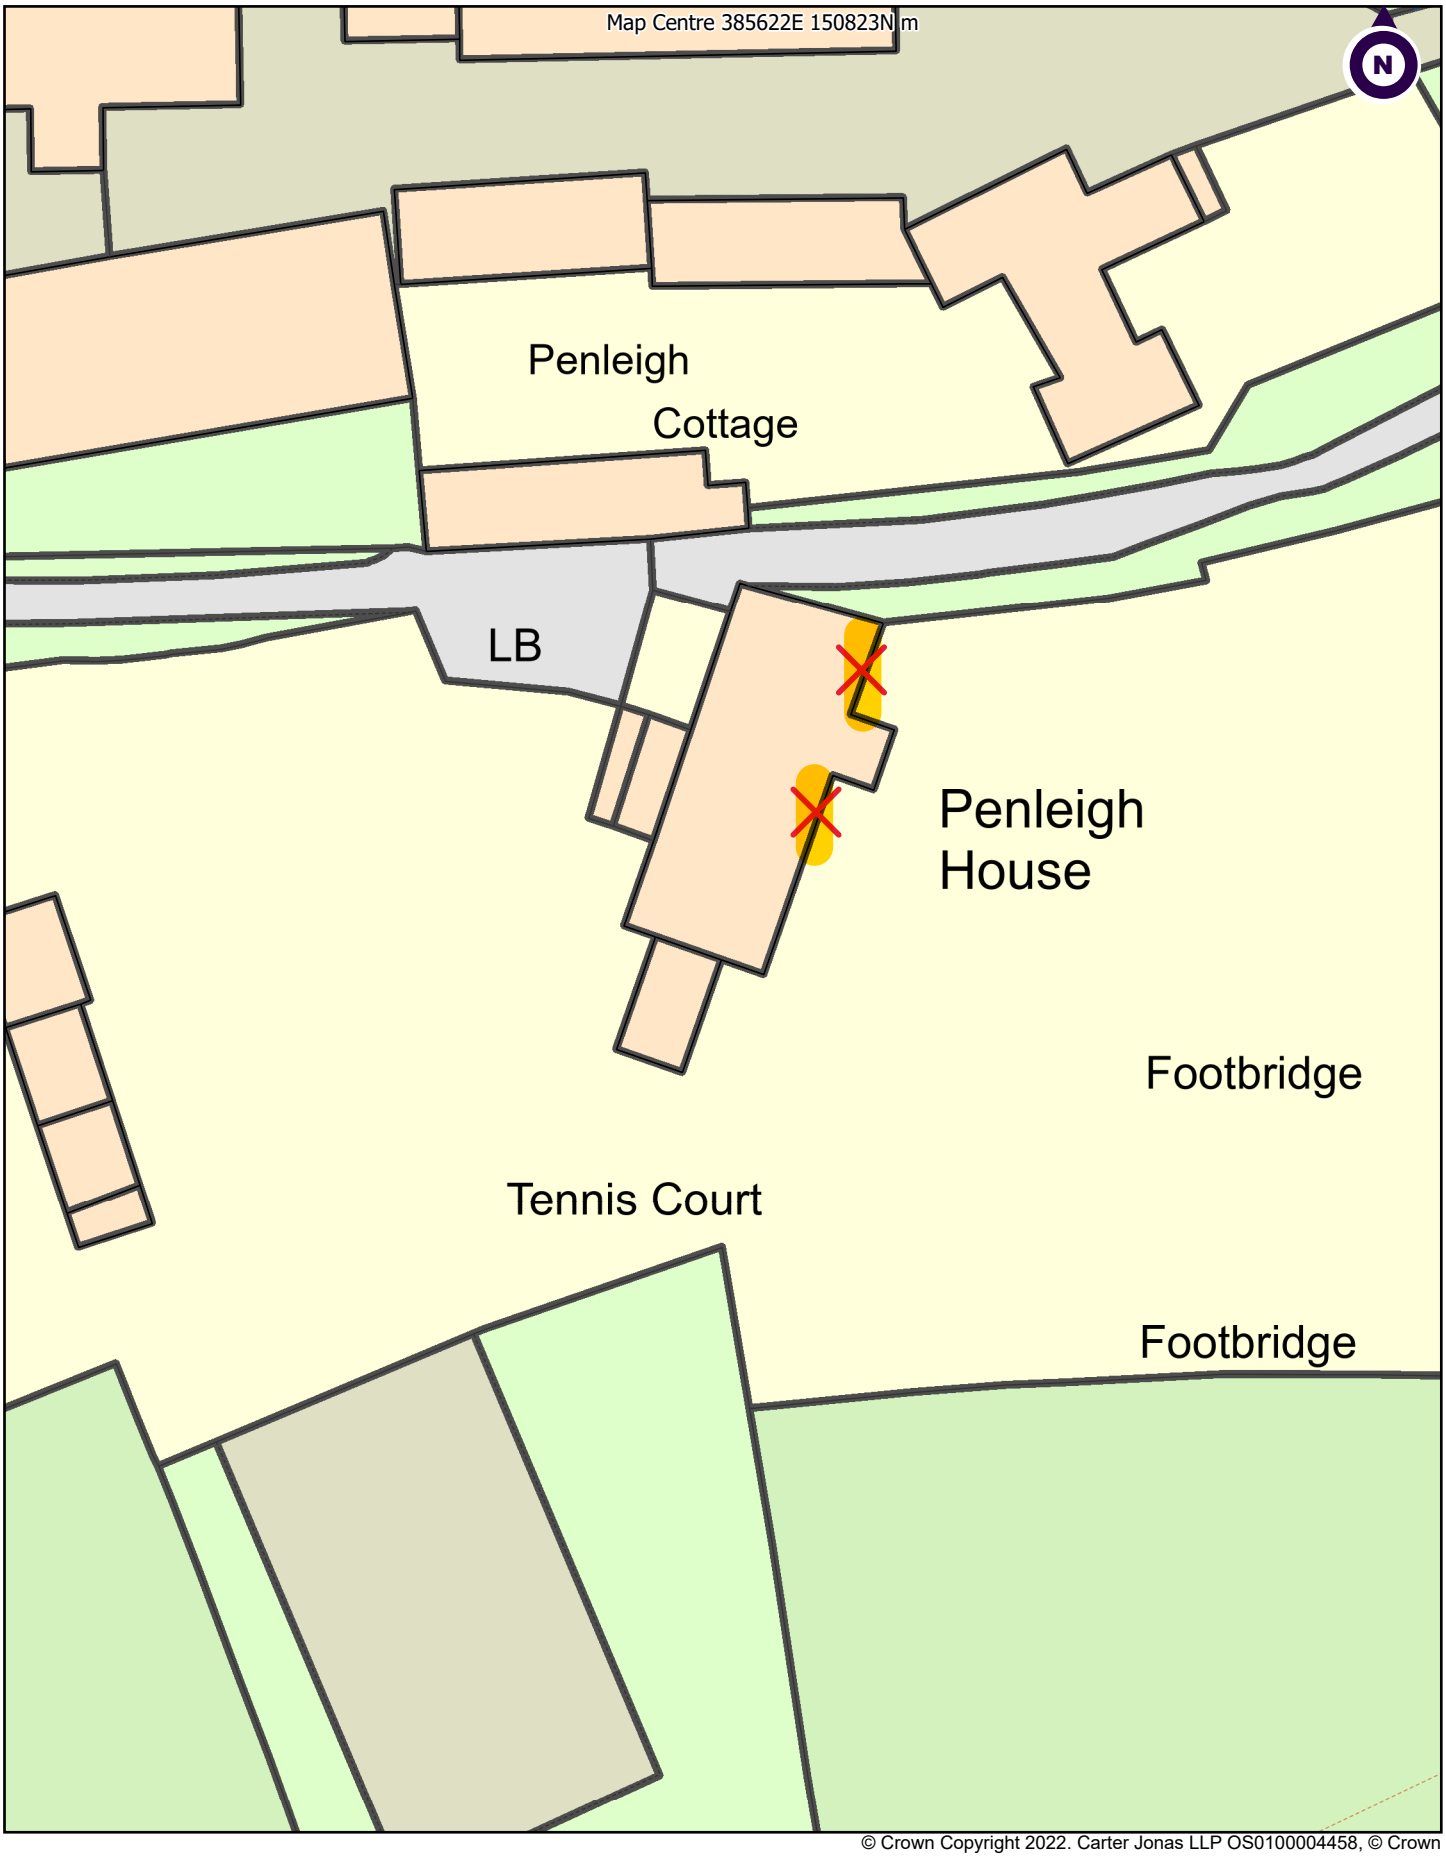


© Crown Copyright 2022. Carter Jonas LLP OS0100004458, © Crown

Client:

Project: Penleigh House

Title: Site Plan

Carter Jonas
Two Snow Hill, Birmingham, B4 6GA
T: 0121 794 6250
carterjonas.co.uk
OS Copyright: OS100004458

0 5 10 15
m

Scale 1:500 @A4

Date: 7/18/2023

Drawn By:

Dwg no: