

FRONT ELEVATION

Scale 1:100



SIDE ELEVATION

Scale 1:100

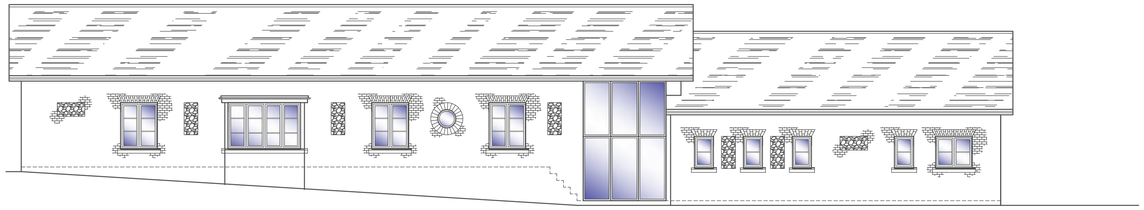

REAR ELEVATION

Scale 1:100

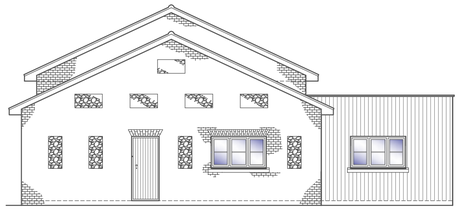

SIDE ELEVATION

Scale 1:100



1. Flush Fitting Chartwell Green Casement Windows



2. Flint Panels from Local Flints

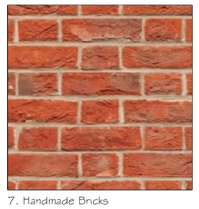

7. Handmade Bricks

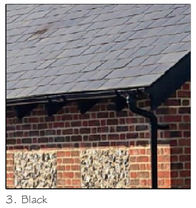

3. Black Rainwater Goods

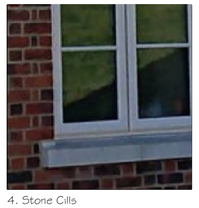

4. Stone Cills



5. Slate Roof



6. Cedar Cladding

1:100 [m]
0 1 2 3 4 5

1:200 [m]
0 5 10

1:500 [m]
0 5 10 15 20 25

1:1250 [m]
0 20 40 60

Alex Dawson
www.addraughting.co.uk
alex@addraughting.co.uk
01672 511412
07791 341698

59 Barrow Close
Marlborough
Wiltshire
SN8 2BE

AD DRAUGHTING
ARCHITECTURAL SERVICES

Client

MR BROWN

Job Title

FARMHOUSE AT:
SHELLSWOOD DAIRY,
MARRIAGE HILL LANE
WHITTONDITCH,
RAMSBURY,
WILTS.

Drawing Title

PROPOSED ELEVATIONS AND PLANS

Scale AS SHOWN

Date 22/06/2023 | Drawn AD

Drawing No. 1328-02 | Rev D

841 x 594 A1