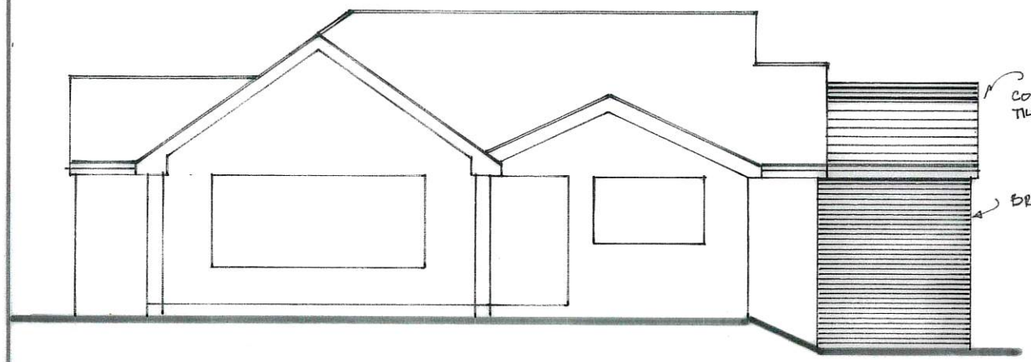

FRONT

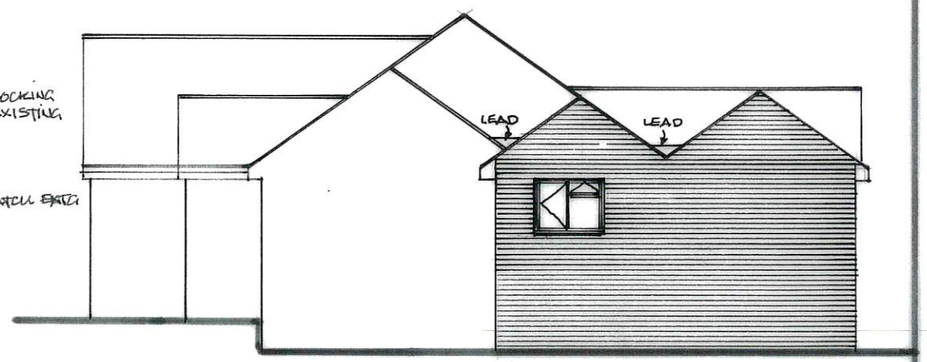

SIDE

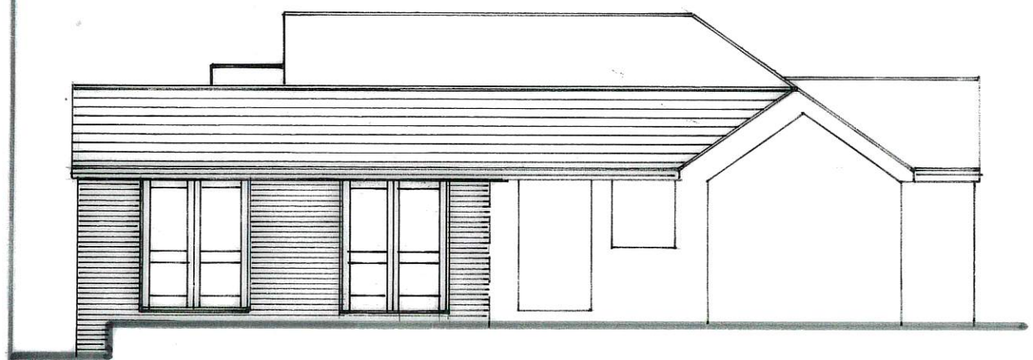

REAR

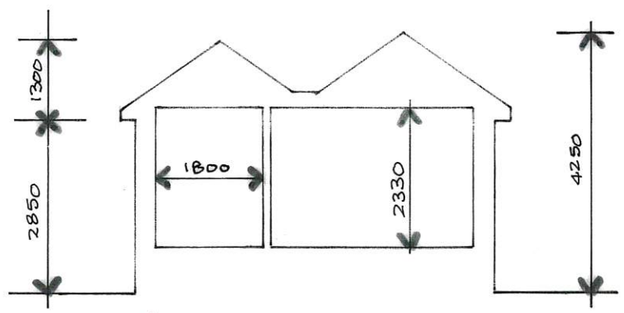

SECTION

1:50 1 2

1:100 1 2 3 4

1:200 2 3 4 5 6 7 8

CLIENT
MRS BRIGGS

SITE ADDRESS
32 JUNIPER ROAD
FIRSDOWN
SP5 1SS

PROJECT
PROPOSED EXTENSION

TITLE
PROPOSED ELEVATIONS
PROPOSED SECTION

SCALE 1:100

DATE APRIL 2023

DRG No. B1/2