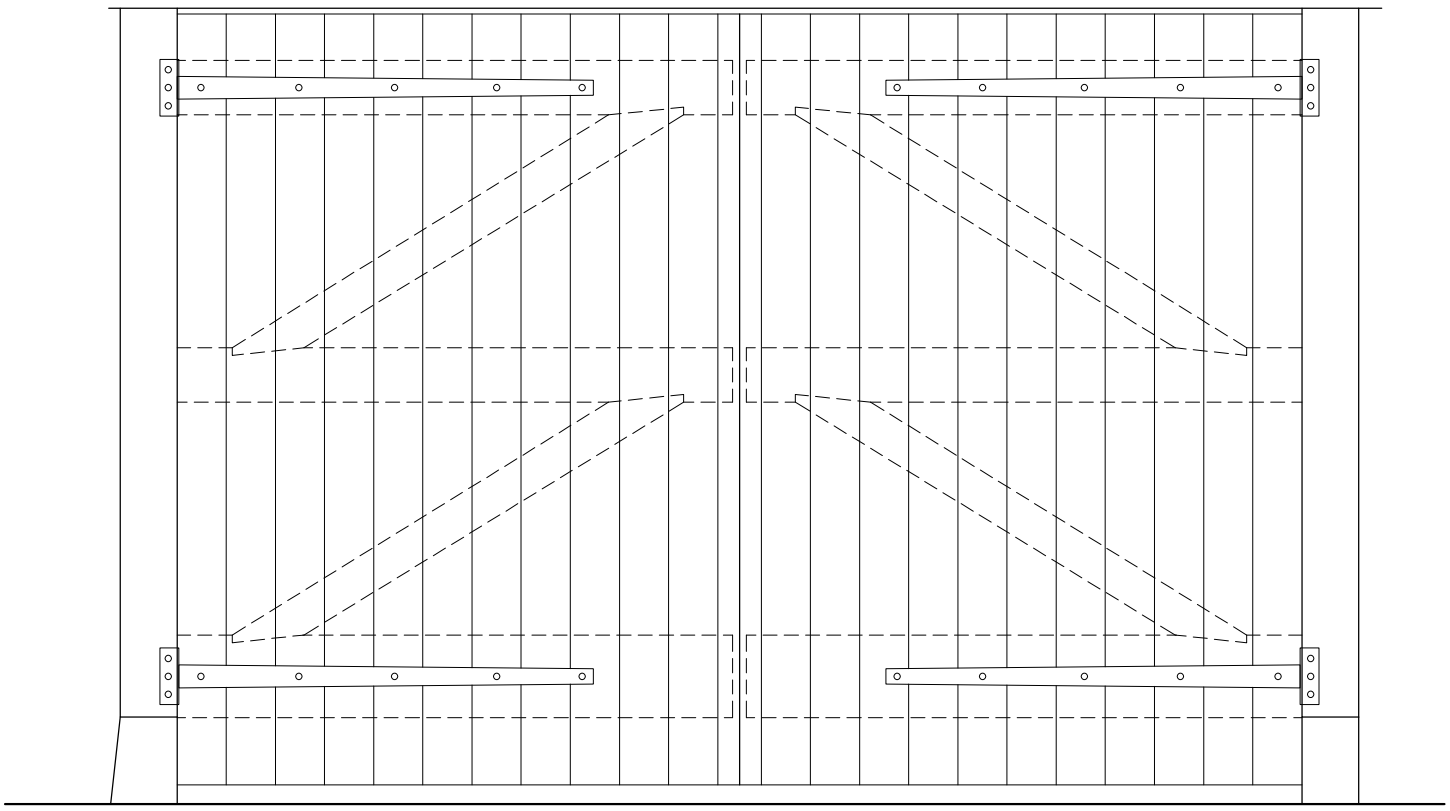

LEDGED AND BRACED TIMBER BOARDED DOORS
ELEVATION 1:20 @ A3

0 1 2

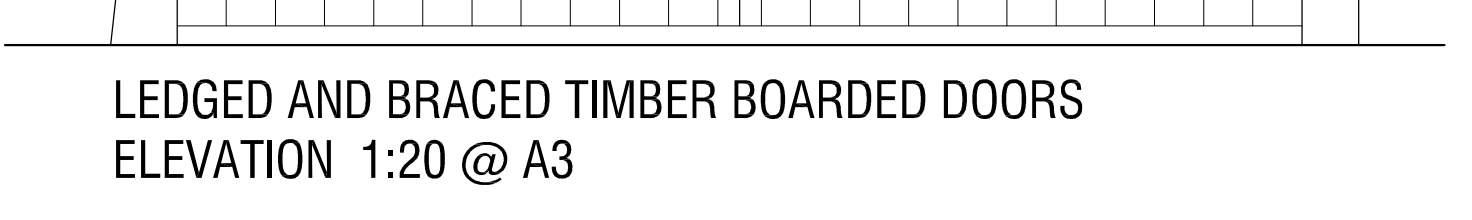

PLAN 1:5 @ A3

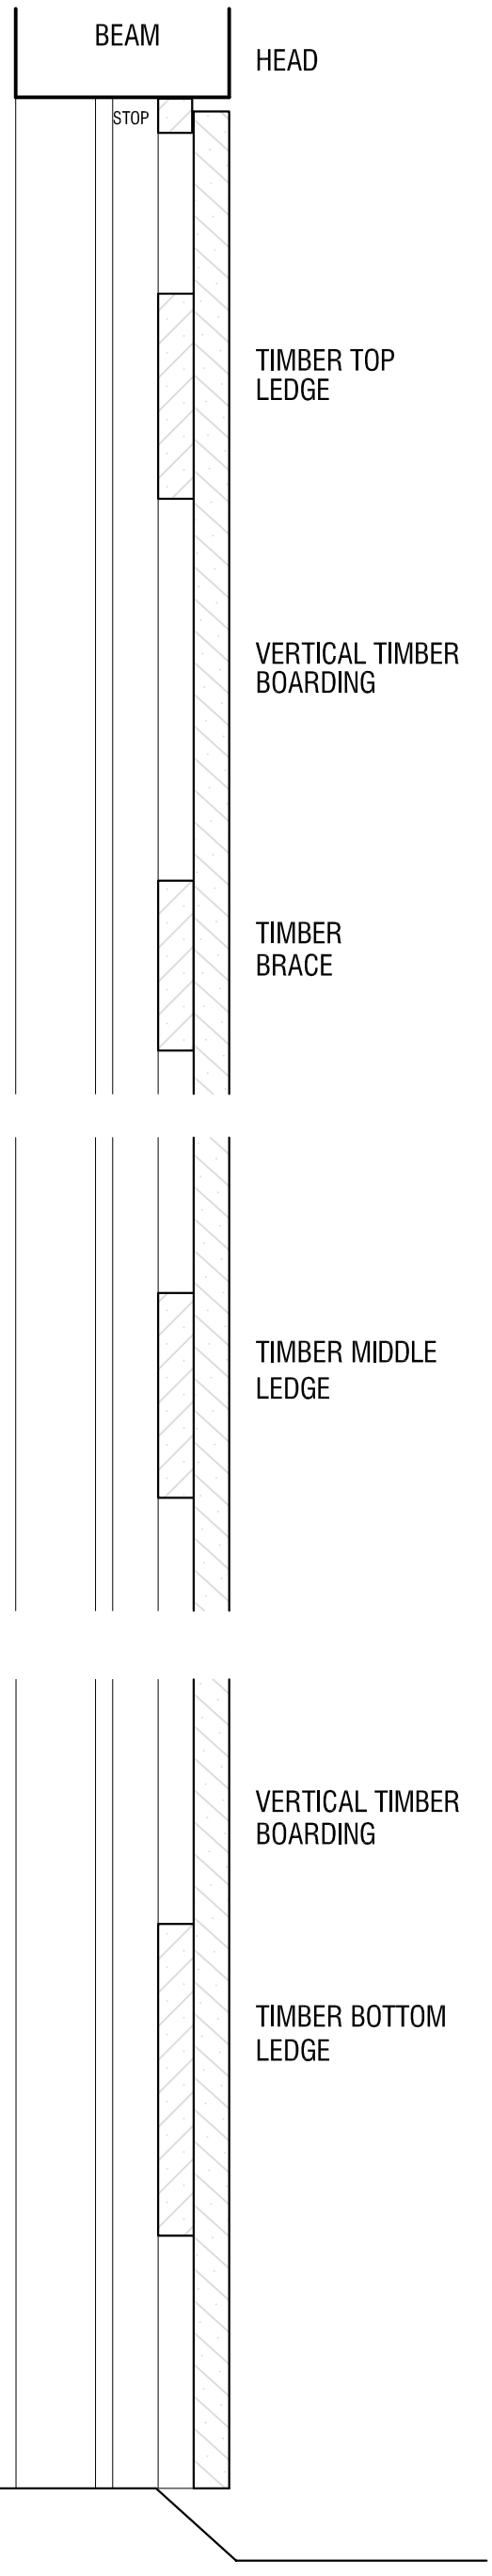

0 25 50 75 100

LP PLANNING
CHARTERED PLANNING CONSULTANTS

REVISIONS.

PROJECT.
THE GATE HOUSE
LACKHAM, LACOCK

SCALE.
1:20 and 1:5 @ A3

DRAWING.
GARAGE DOOR DETAILS
PROPOSED

DRAWN.
B.K.

DRAWING NUMBER.
994:P:11

DATE.
JULY 2023