40c

Supplied by: www.ukmapcentre.com
Serial No: 267725
Centre Coordinates: 414136,130040
Production Date: 14/07/2023 10:43:04

North

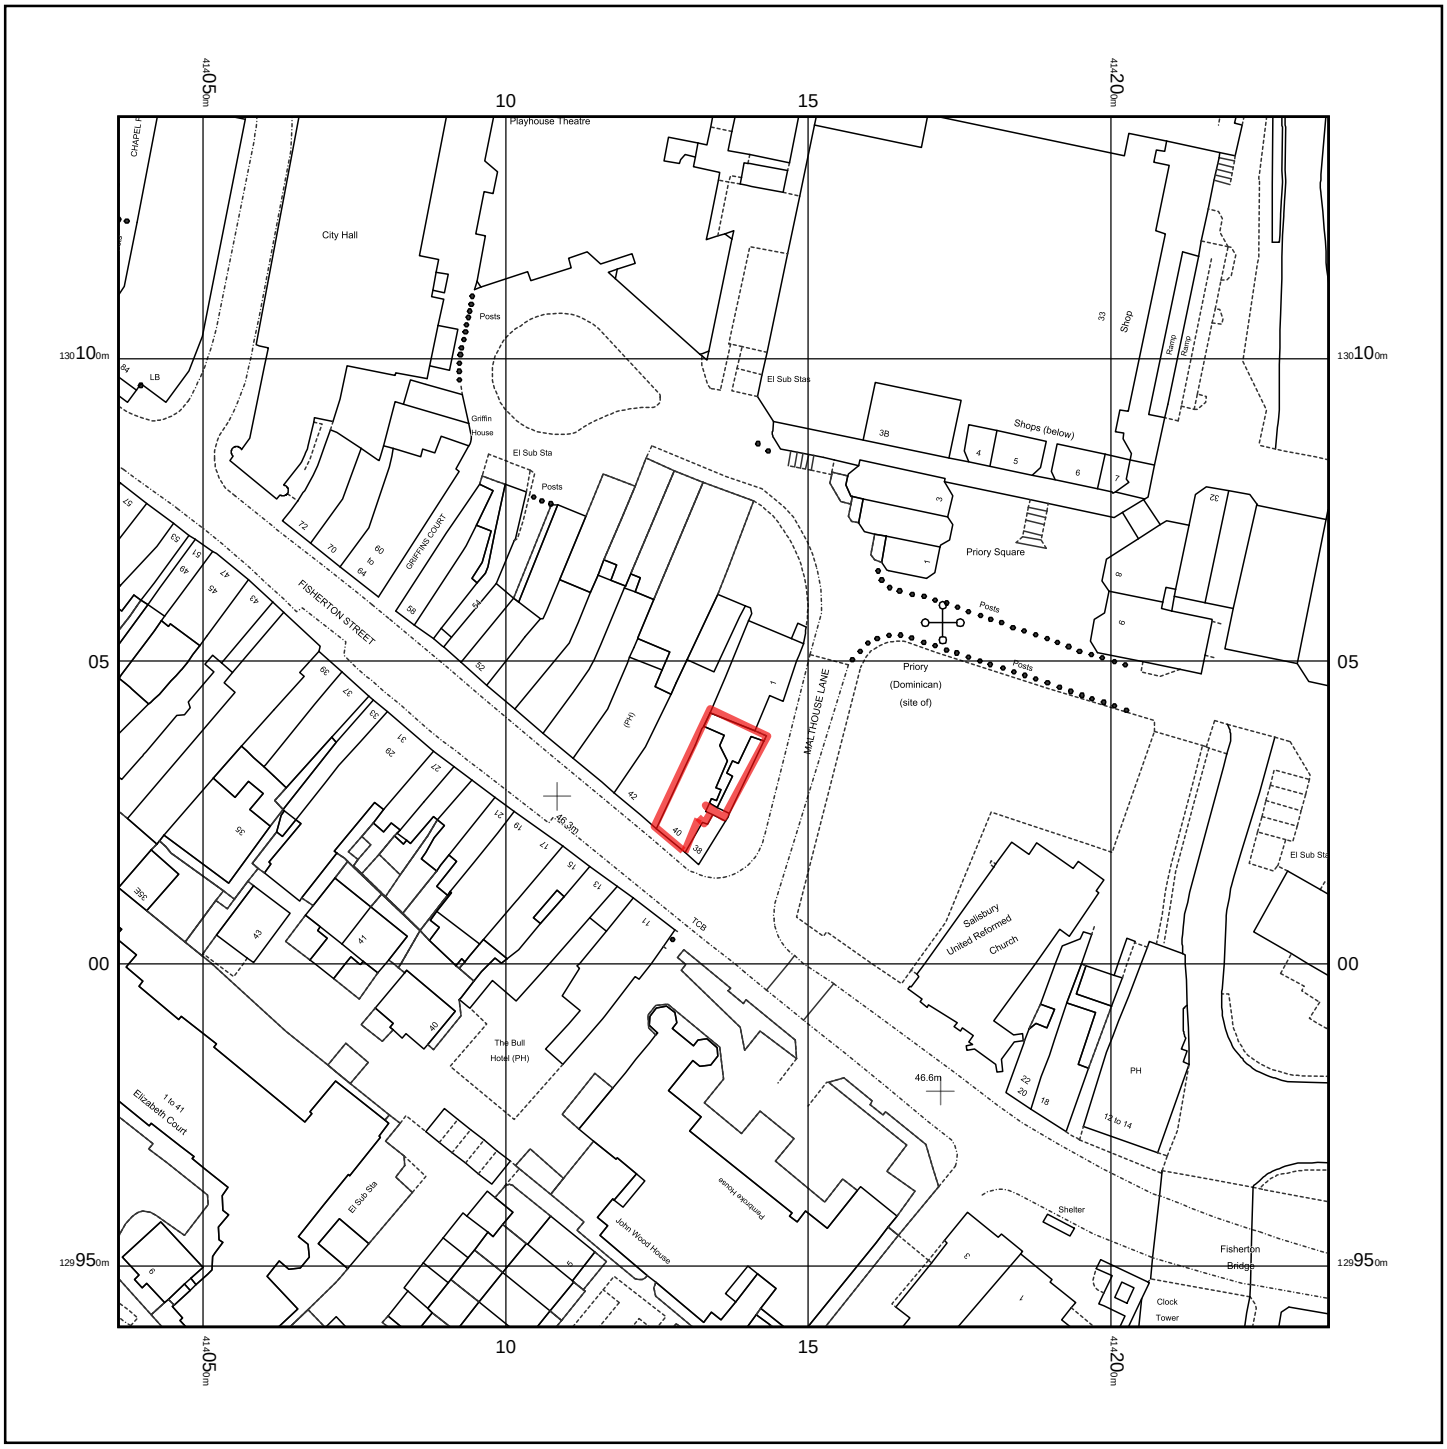

© Crown copyright and database rights 2023 Ordnance Survey 100048957. The representation of road, track or path is no evidence of a boundary or right of way. The representation of features as lines is no evidence of a property boundary.

0m 1cm = 12.5m 62.5m

Scale 1:1250

UK MAP CENTRE .com

Ordnance Survey Licensed Data