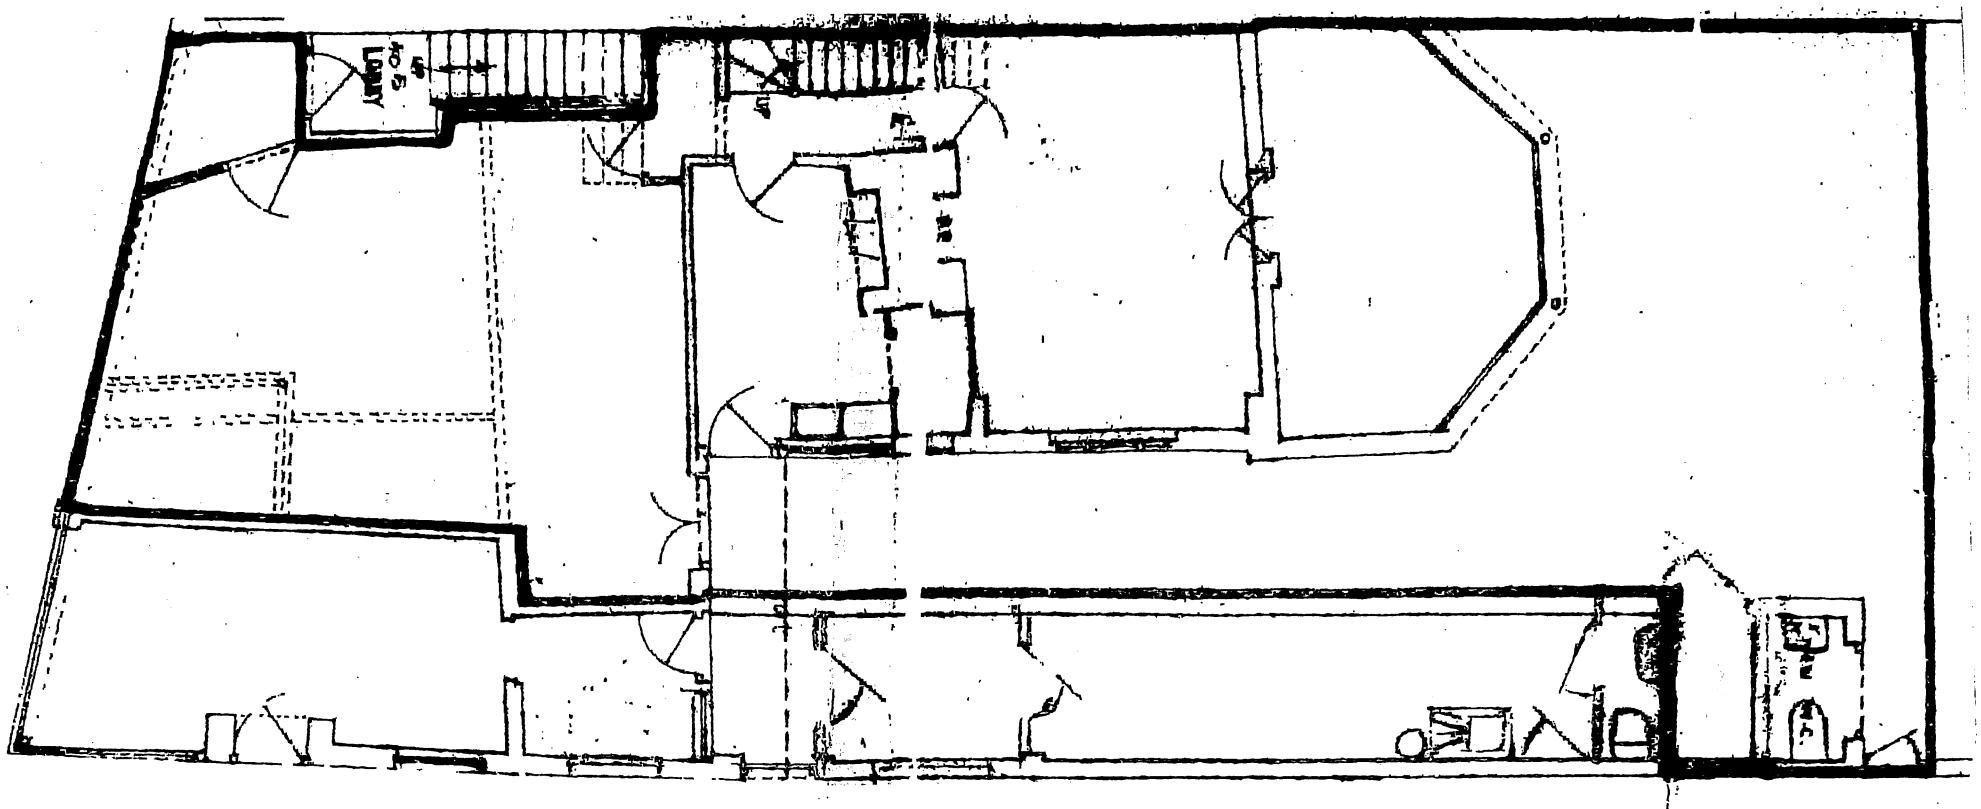

EXISTING GROUND FLOOR PLAN REMAINS UNCHANGED

0 1·0 2·0 3·0 4·0 5·0 6·0 metres

SCALE BAR FOR PLANS

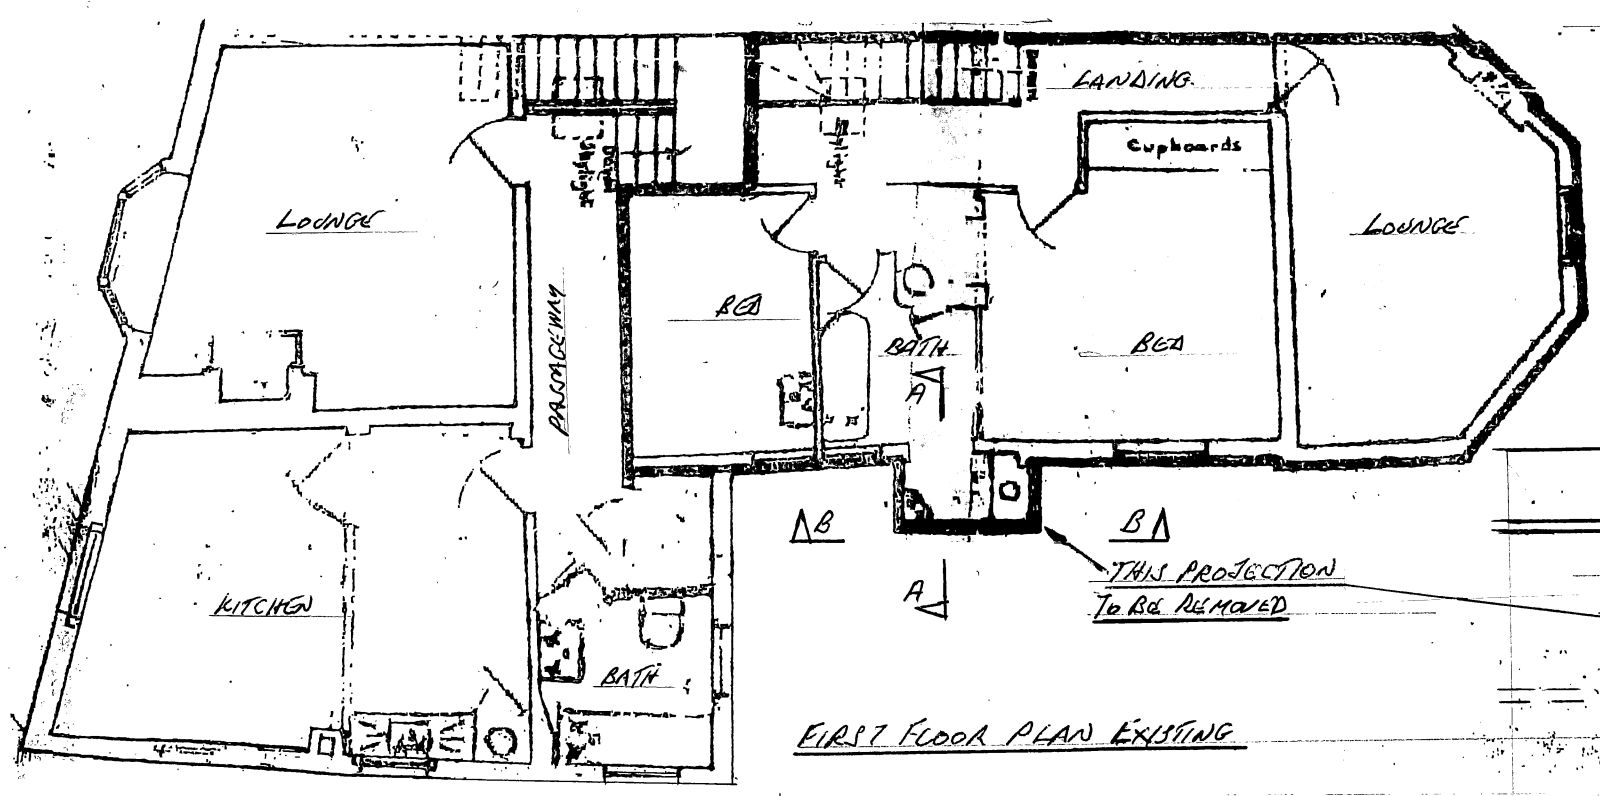

FIRST FLOOR PLAN EXISTING

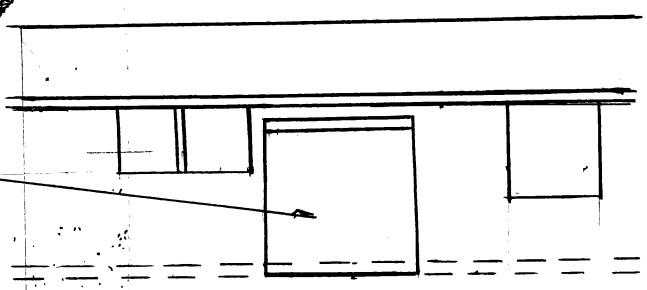

SECTION B-B

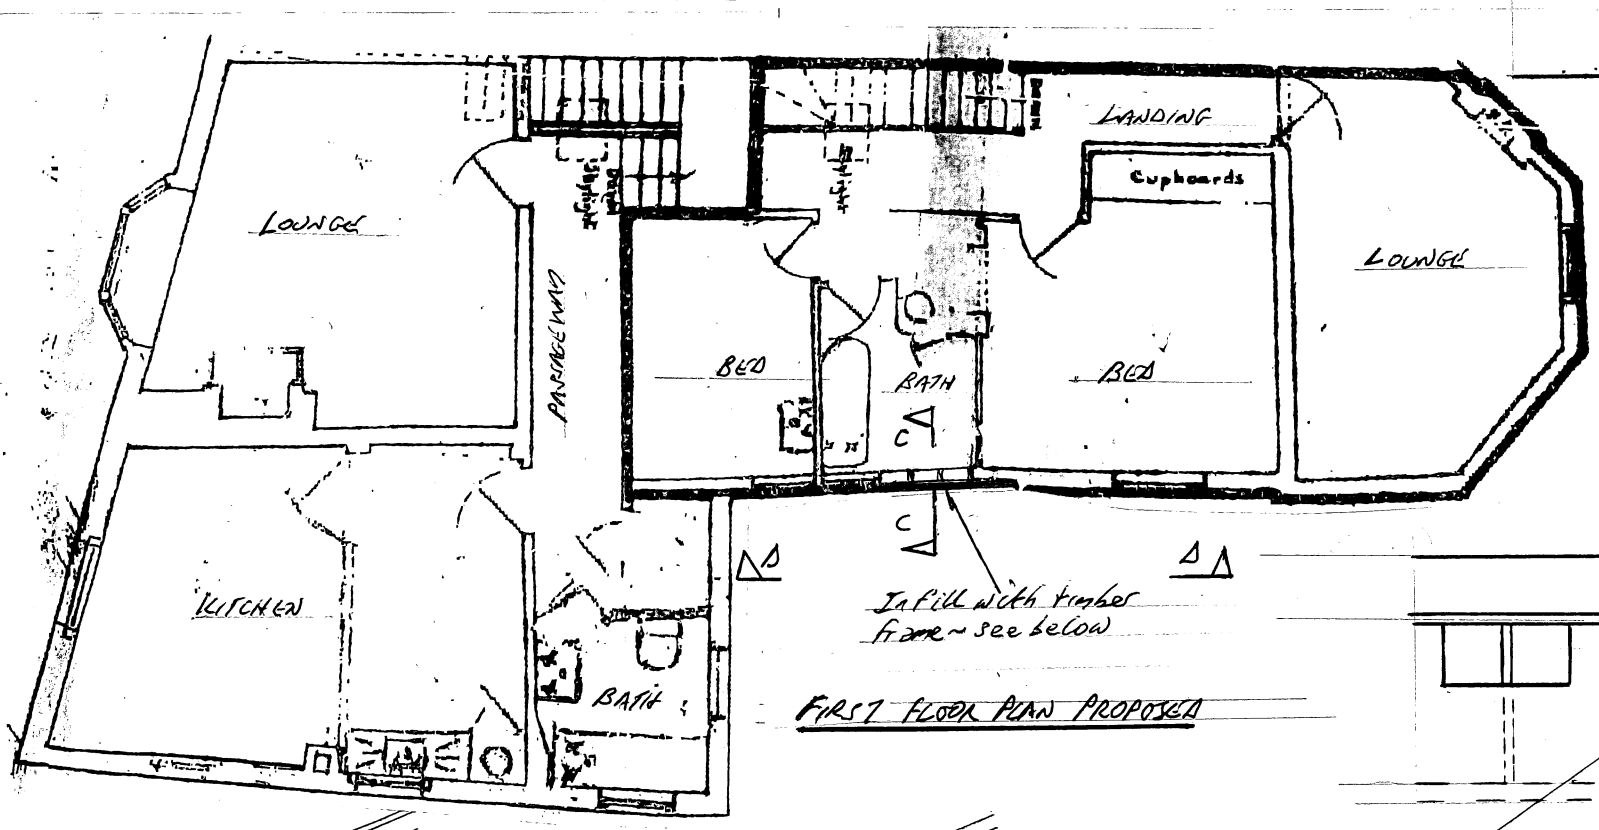

FIRST FLOOR PLAN PROPOSED

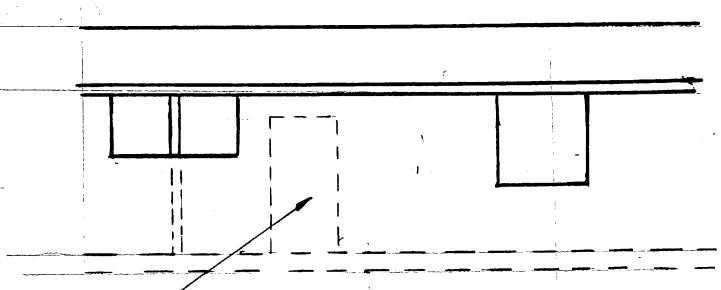

SECTION D-D.

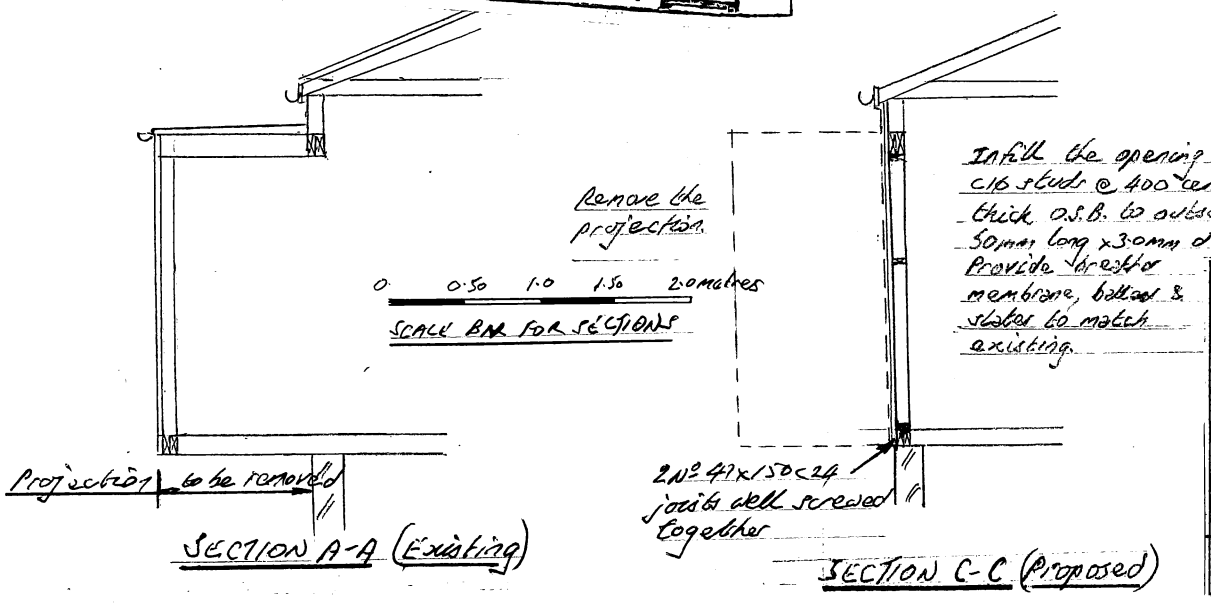

location: 40C FISHERTON STREET SALISBURY	HARVEY and SNOWDON Consulting Engineers Kingsbury Square, Wilton Salisbury Wilts, SP2 0BA Tel: 0722 744200 Fax: 0722 744402
drawing: DETAILS FOR REMOVING FIRST FLOOR PROJECTION	drawn: JBeversbook; date: 30th June 23
Iss. 2. 17 July 23 scale bars added.	checked; scale: 1:100, 1:50
	Drg. 2617-1; Iss. 2