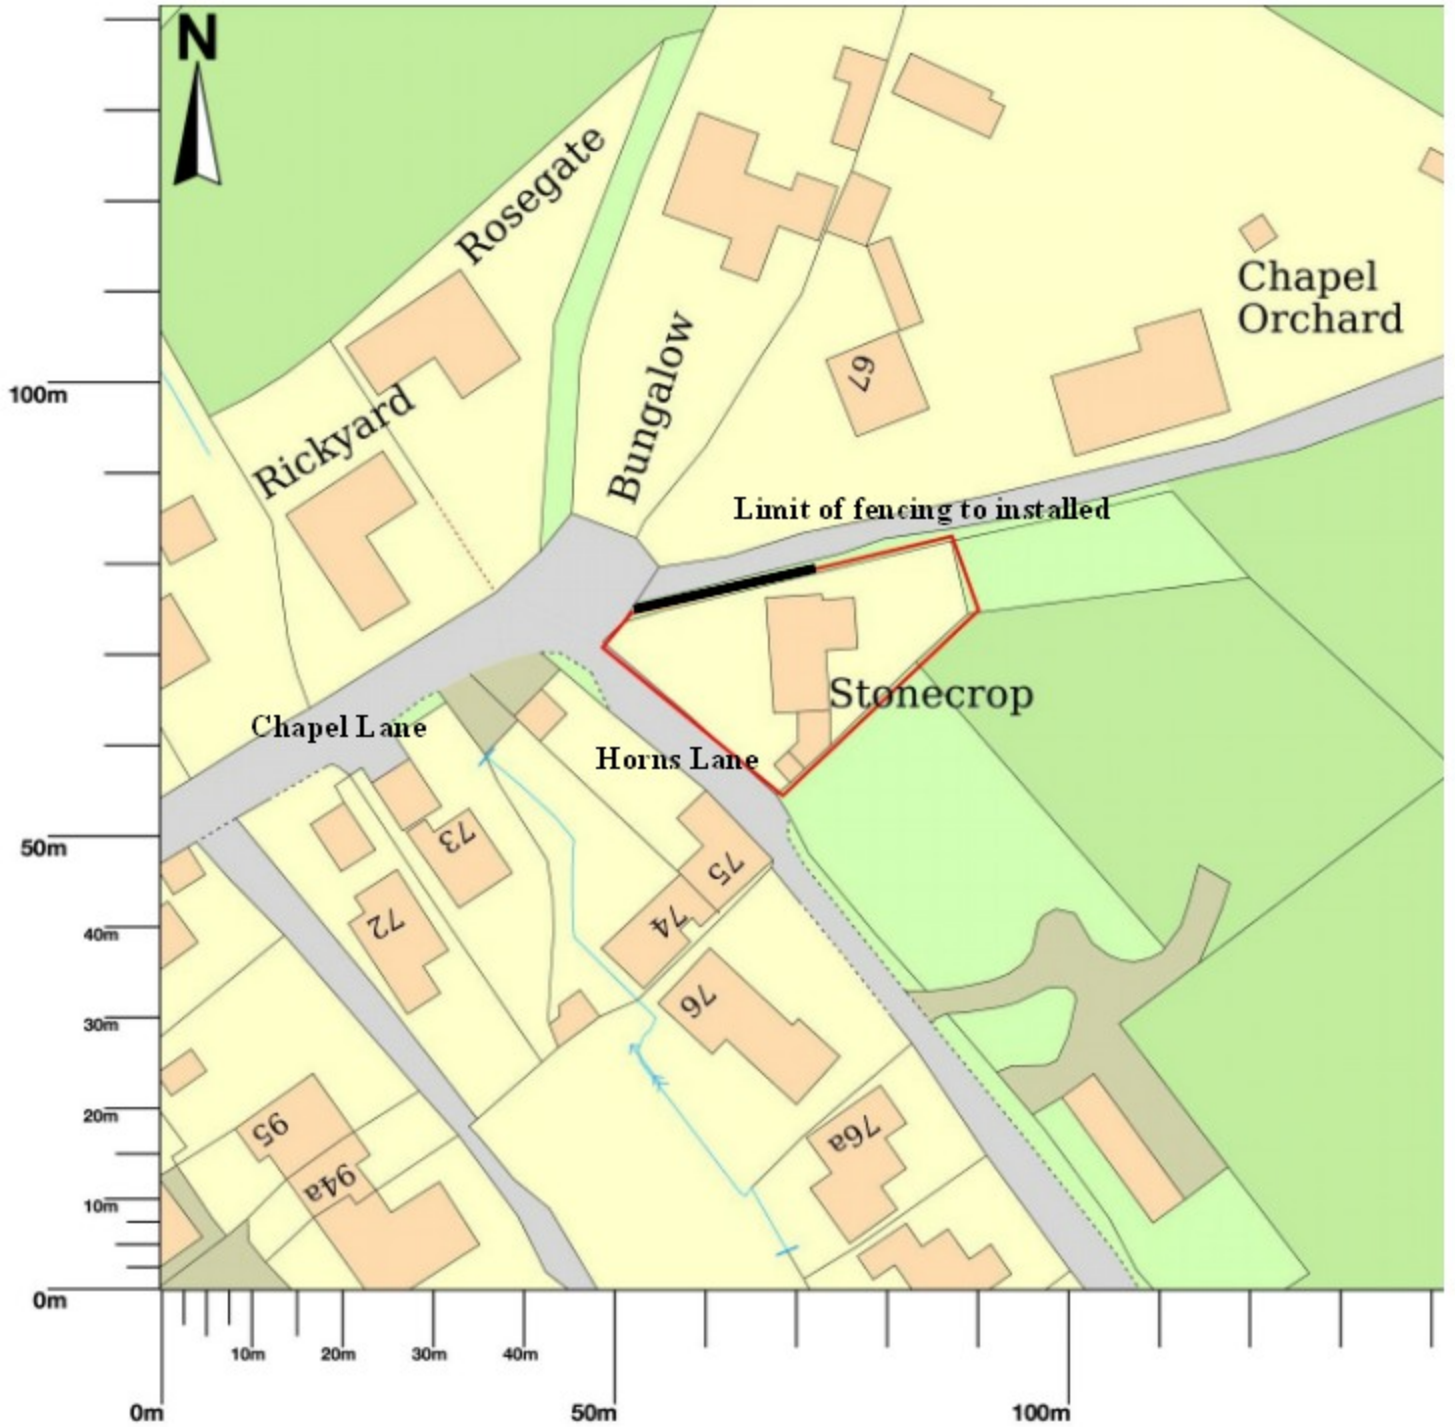
Scale 1: 1250


N
Rosegate
Rickyard
Bungalow
67
Chapel Orchard
Limit of fencing to installed
Stonecrop
Chapel Lane
Horns Lane
73
72
75
74
76
76a
95
94a
100m
50m
40m
30m
20m
10m
0m
10m
20m
30m
40m
0m
50m
100m