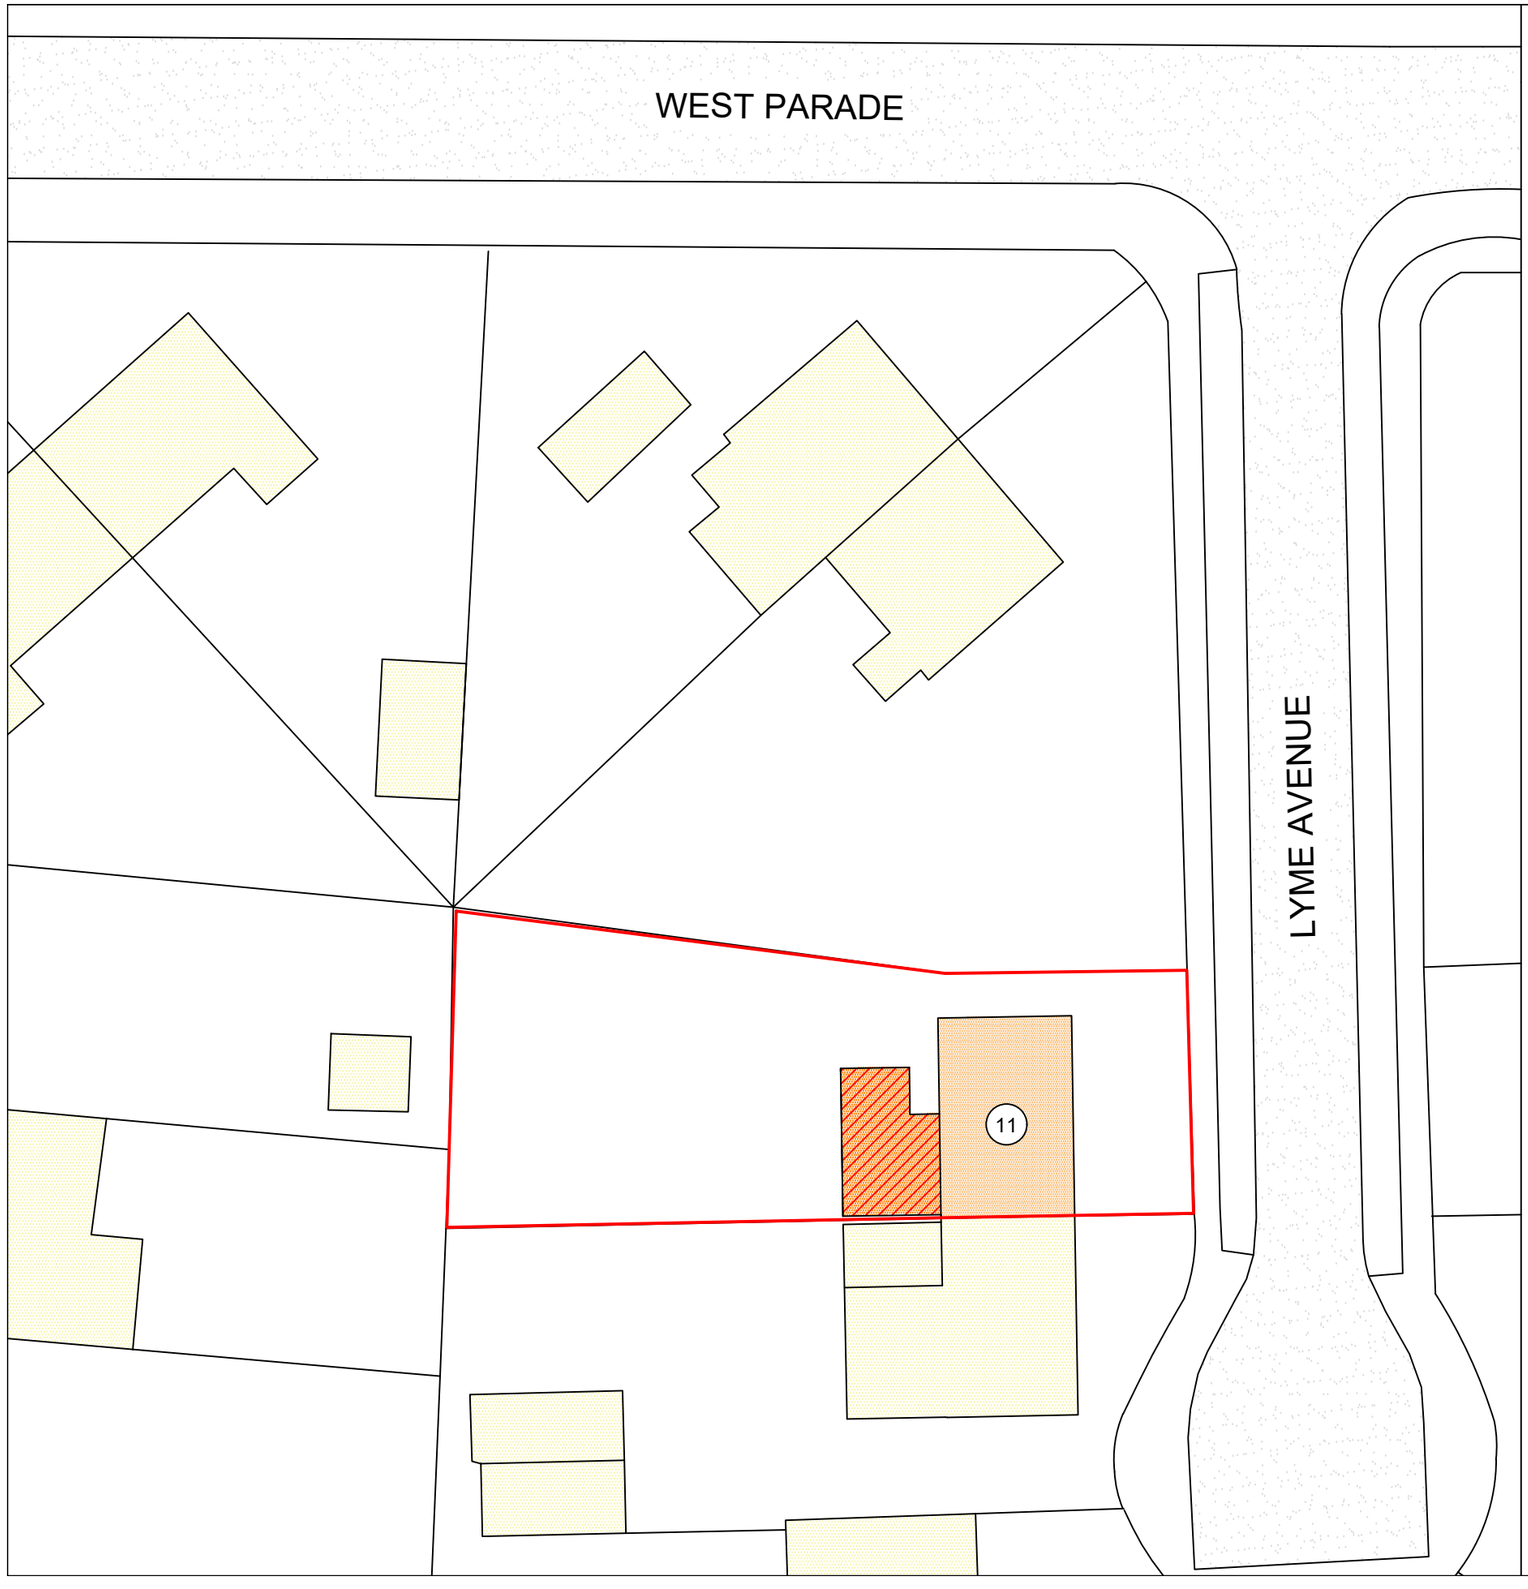


KEY

EXISTING LAYOUT.

EXTENSION LAYOUT.

NEIGHBOURING PROPERTIES.

N
E
S
W

0 1 2 3 4 5 6 7 8 9
METERS

All particulars & dimensions to be checked on sit prior to tendering & commencement.

All works to be carried out in accordance with current Building Regulations, British Standards & Code of Practice.

NAME
Mr. Kevin Clark
Warminster.
WK/202308620

TITLE
Block Plan.

SCALE	**DRAWING**
1:250	08620/3
DATE	**DRAWN**
12/04/2023	BSL

Wiltshire Council