


D1 Sitting Room Doors

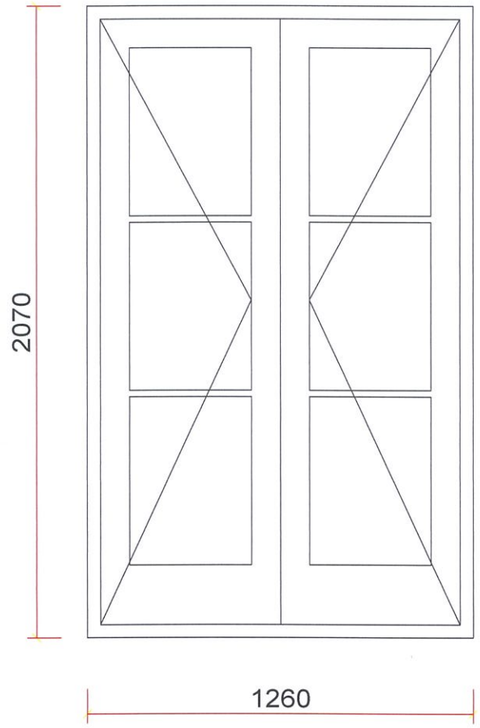


D2 Dining Room Doors

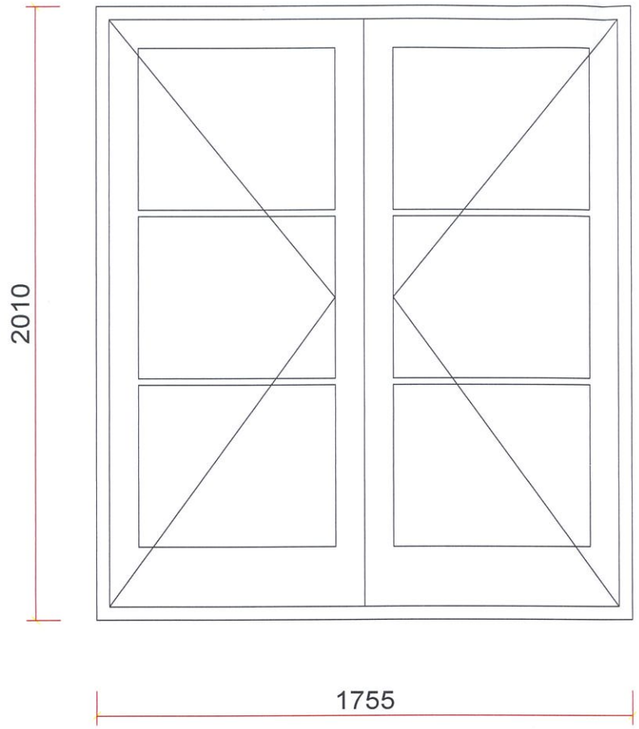


W11 Bedroom Window

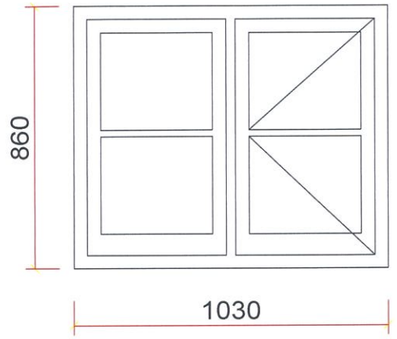


W6 Dining Room Window

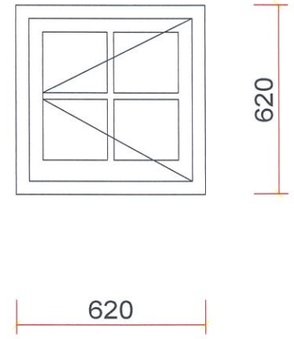


Scale 1:20

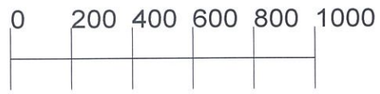

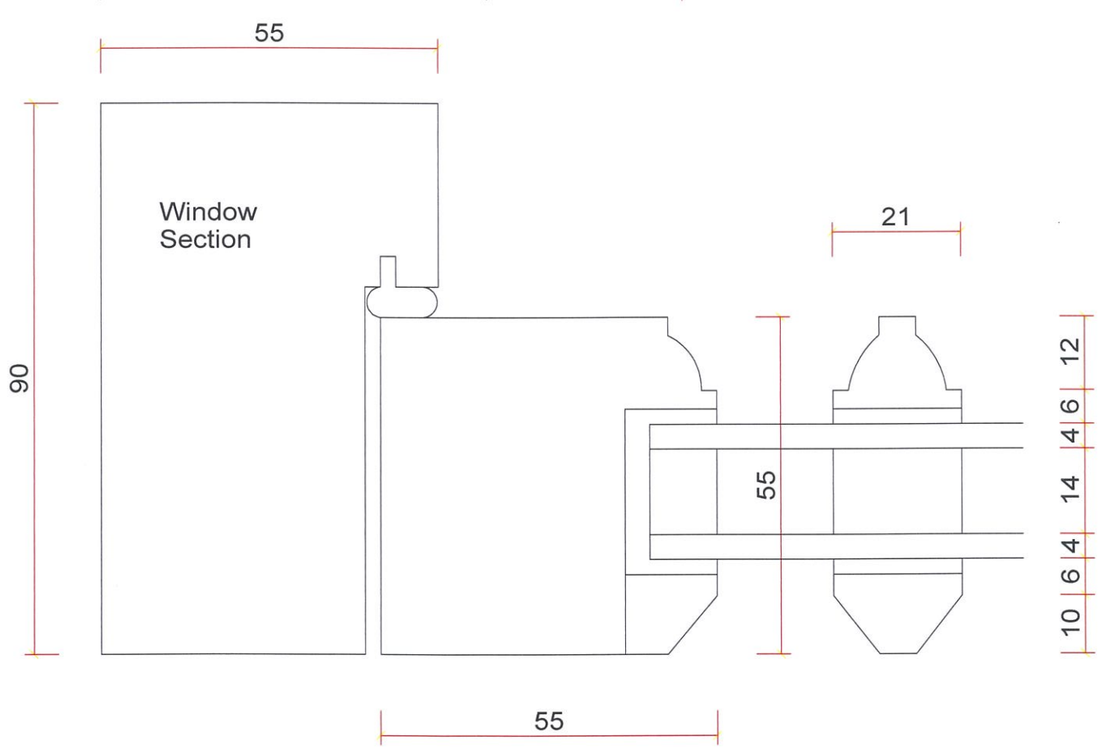

Scale 1:1

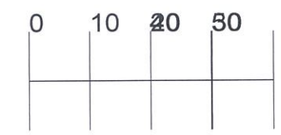

Proposed New Joinery For Mr & Mrs Atkinson, Glebe Farmhouse, Westbury Road, Little Cheverell, Devizes, Wilts, SN10 4JP

Drawing No 00101