THIS DRAWING IS COPYRIGHT
Check all dimensions on site

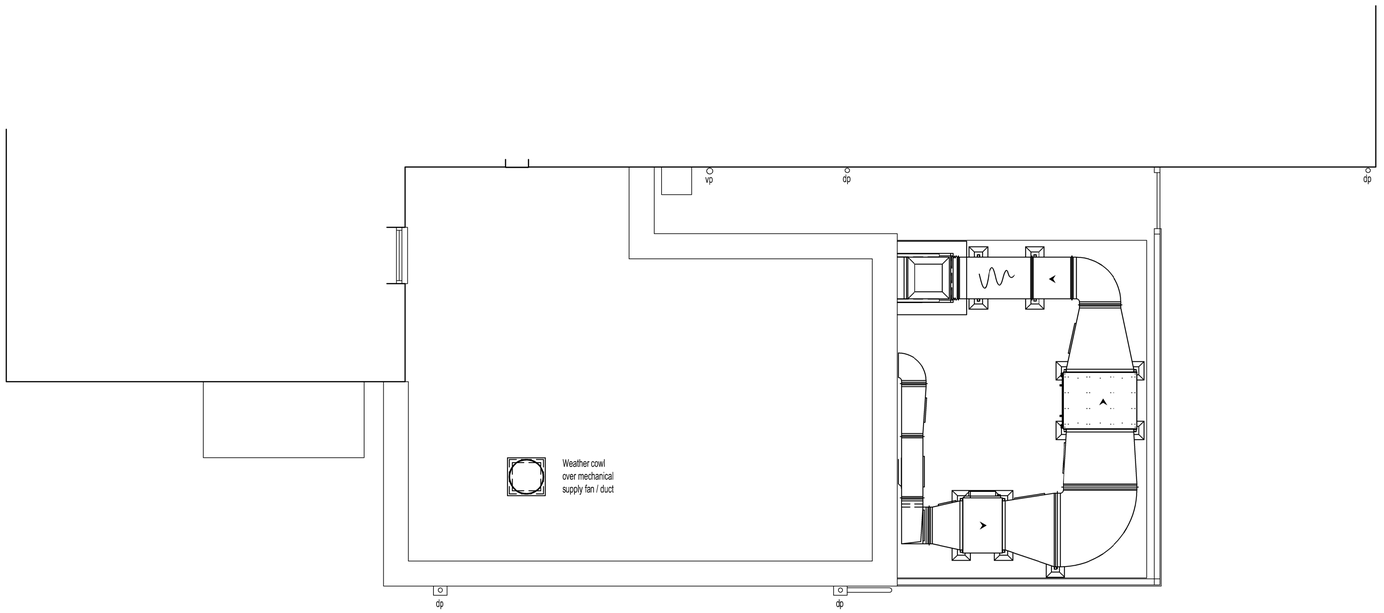

PLAN AT KITCHEN ROOF LEVEL

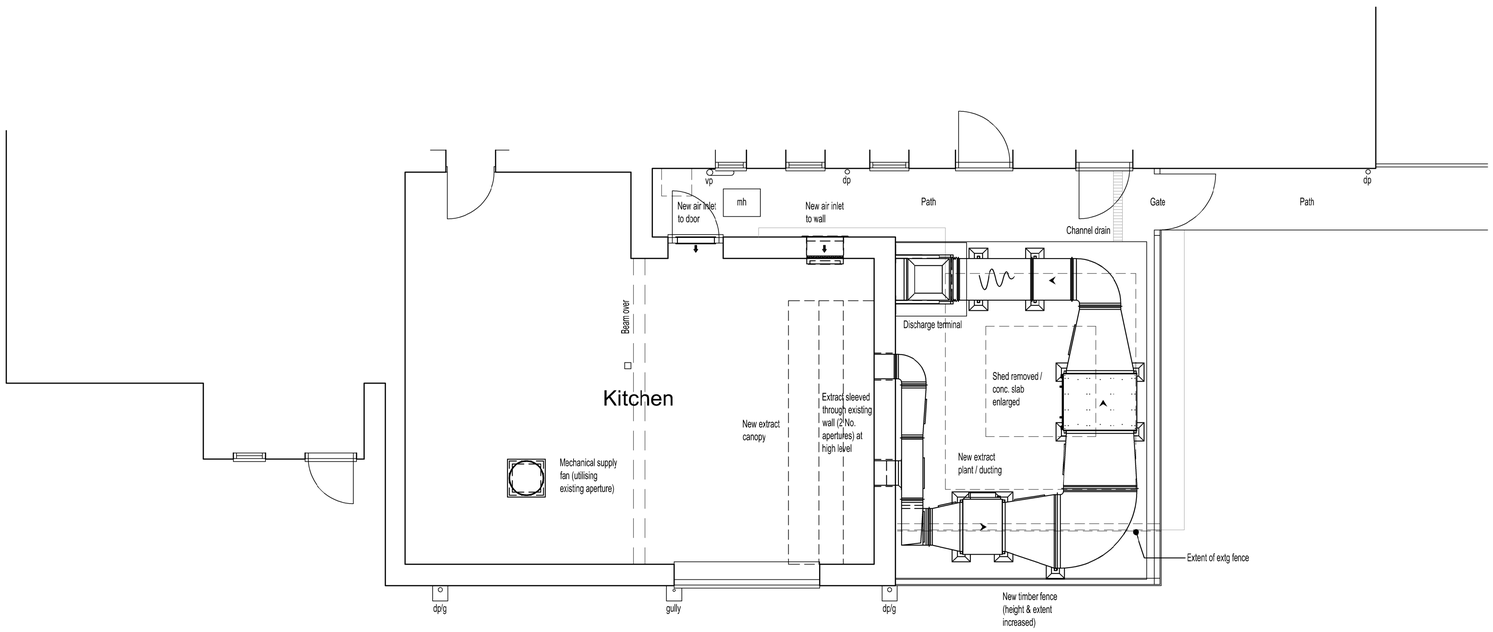

PLAN OF KITCHEN AND SURROUNDINGS

0 1m 2m 3m

Scale bar (1:50)

Rev.	Date		Init

CLIENT
WADWORTH & Co. Ltd

PROJECT
THE LAMB INN, THE GREEN,
URCHFONT SN10 4QU

DRAWING
KITCHEN VENTILATION PLANT
- PROPOSED PLANS -

DRAWN:	Date:	Scale:
AWRH	JUL 2023	1:50 @ A1

Drawing number: **4035-04** Rev.

DOLMAN
ARCHITECTURAL DESIGNERS BUILDING SURVEYORS
COST CONSULTANTS CDM PRINCIPAL DESIGNERS
Sussex House
Bath Road
Devizes
Wiltshire SN10 2AF
Tel: 01380 729456
Web: www.dolmansurveyors.co.uk
Email: info@dolmansurveyors.co.uk