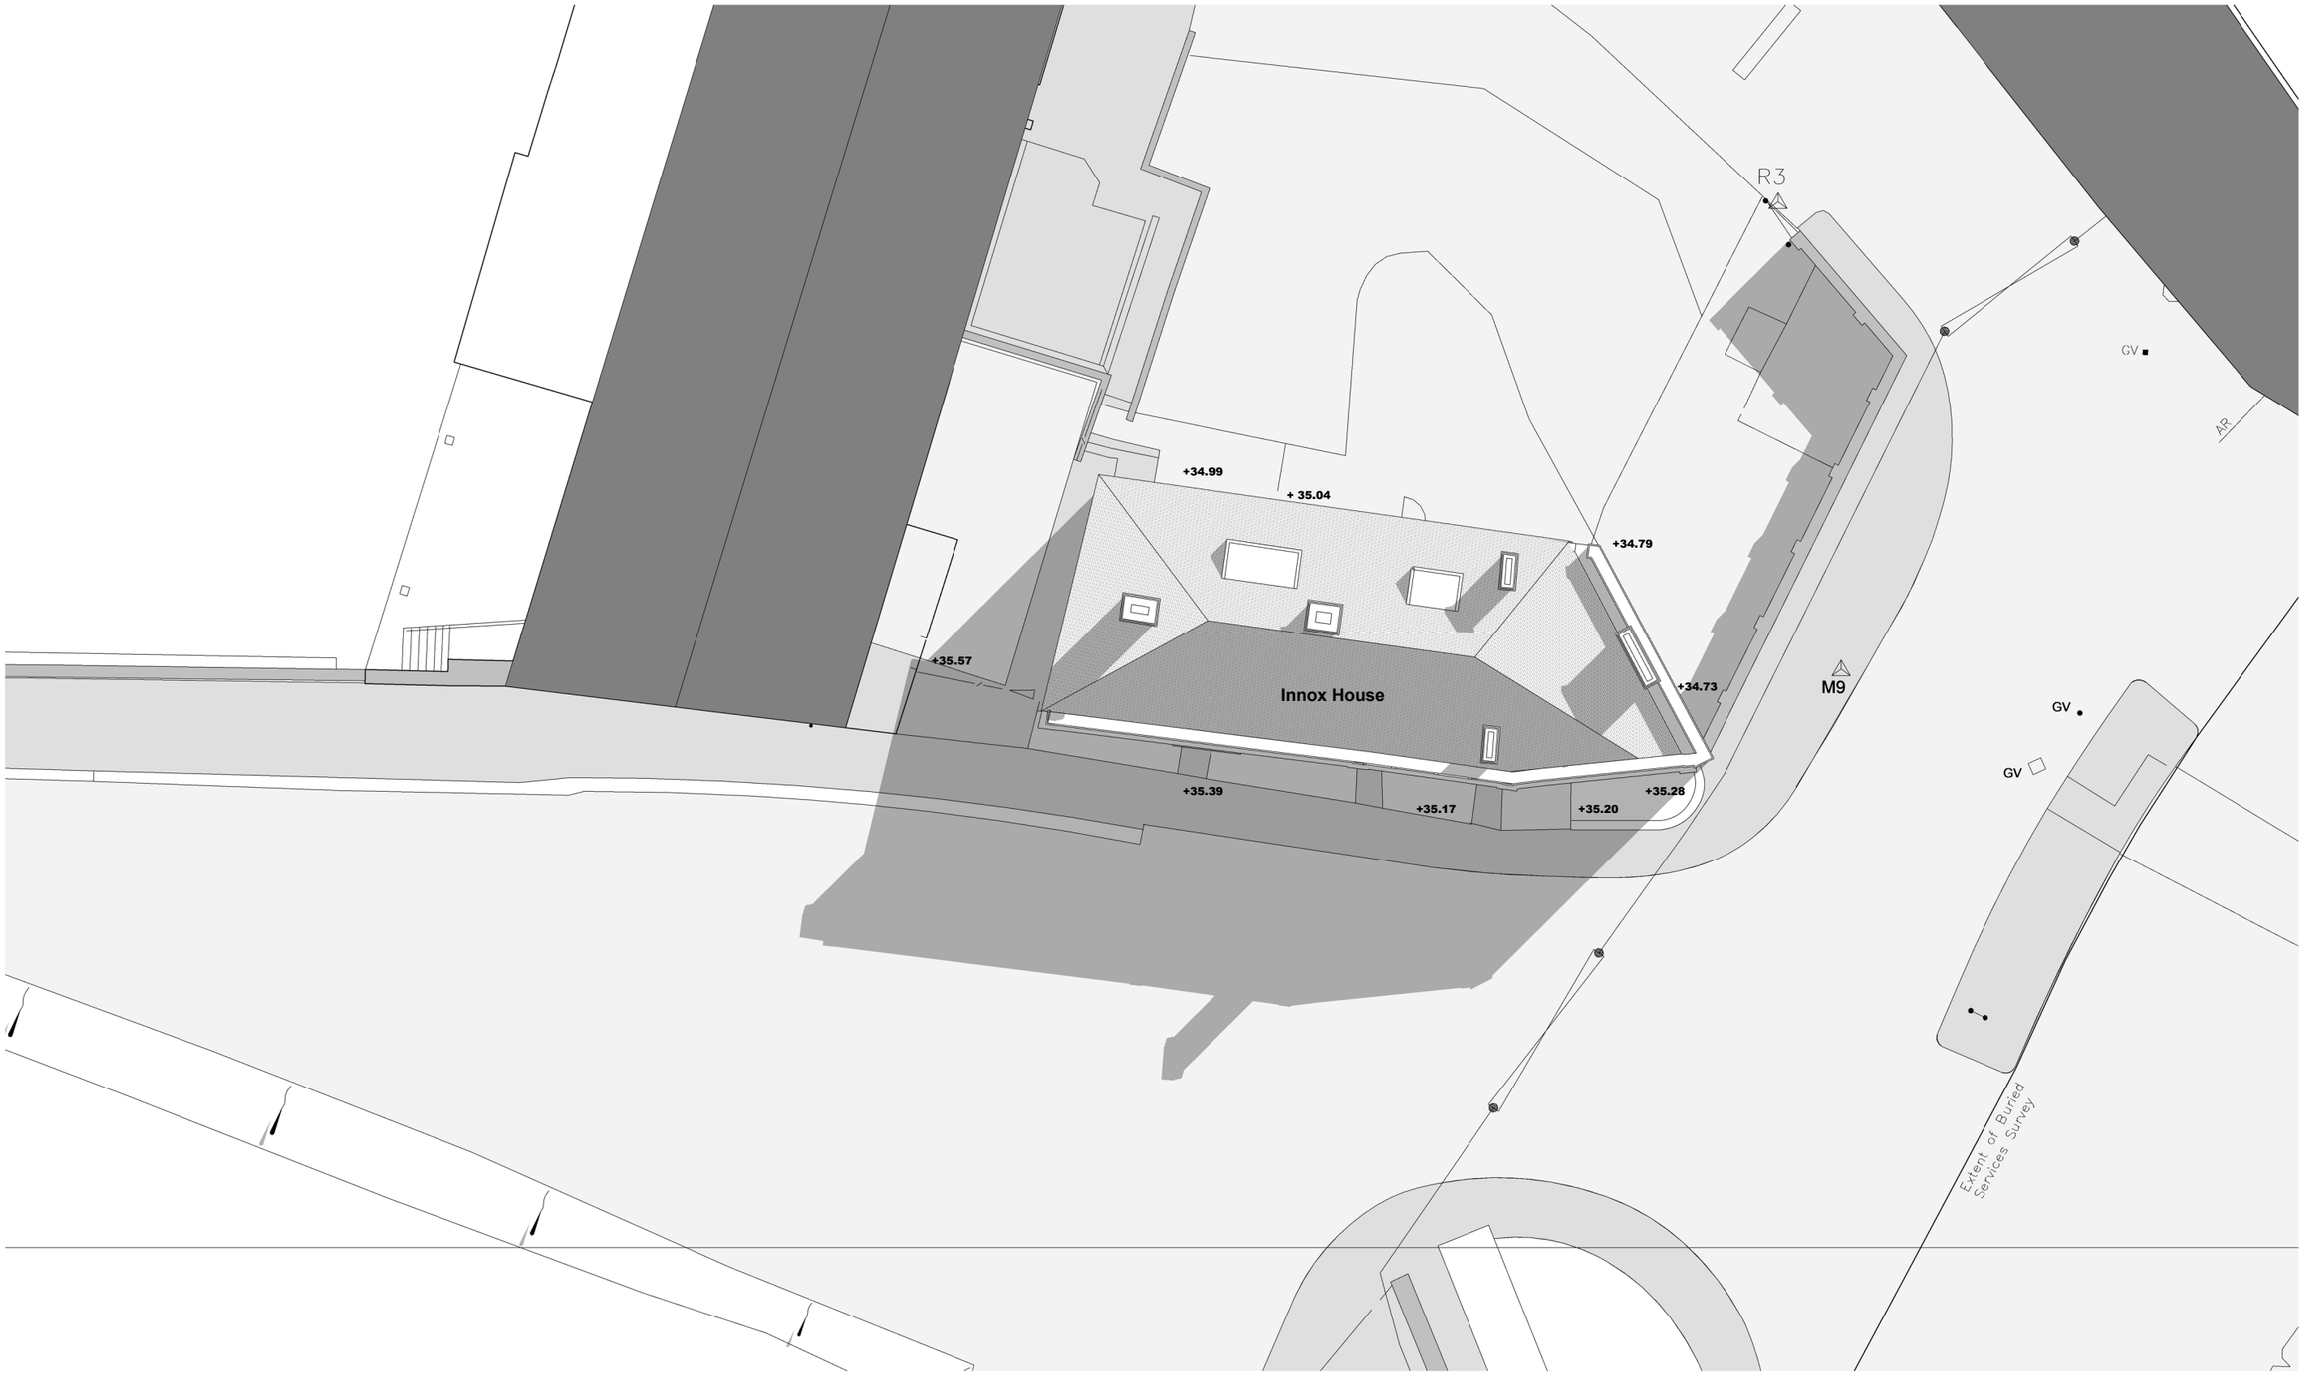

1 Site Plan - Existing

1 : 200

0 10 20 m

PROJECT	TITLE			No.	Description	Date
Innox House, Trowbridge, BA14 8GD	Site Plan - Existing	Date	17/07/23			
	DRAWING NUMBER REV	Drawn/ Checked by	ML/LB			
SCALE (@ A3) 1 : 200	A-101					

Project ENTITY