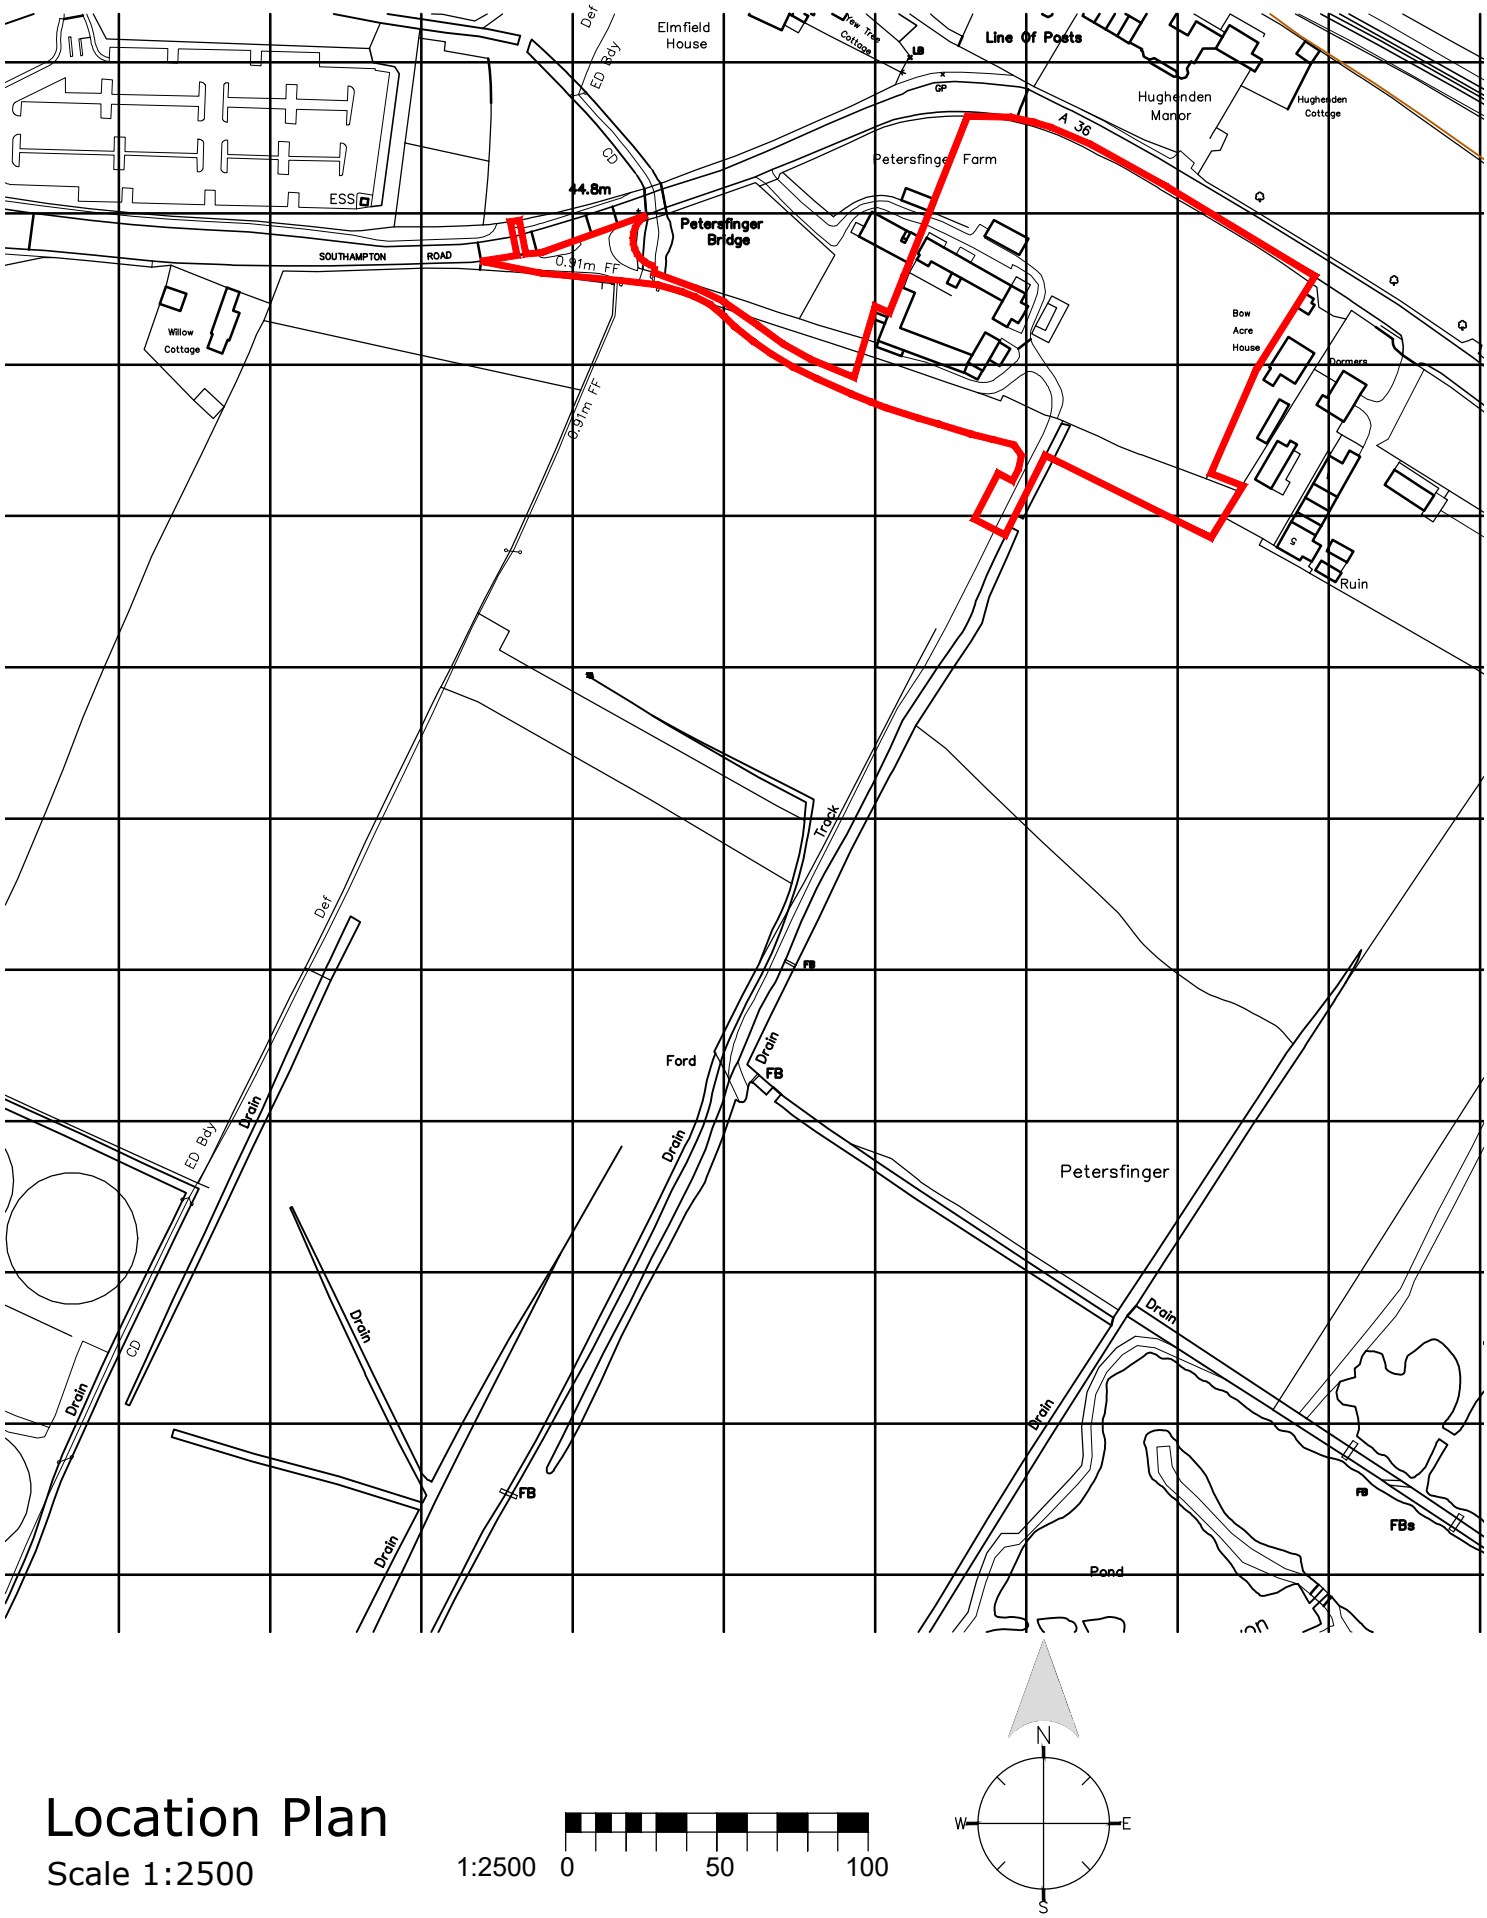

Location Plan

Scale 1:2500

1:2500 0 50 100

Proctor Watts Cole Rutter
Chartered Architects & Town Planners

Grosvenor House, Bleke Street, Shaftesbury, Dorset, SP7 8AW.
Phone: 01747 851881 Fax: 01747 851081
mail@pwcr.co.uk www.pwcr.co.uk

Client: Petersfinger Cognatum		Drawn By: AS
Dwg: Location Plan		Checked By: -
Job No: 4980	Dwg No: S01 B	Notes:
Date: July 2019		Scale: 1:2500@A4