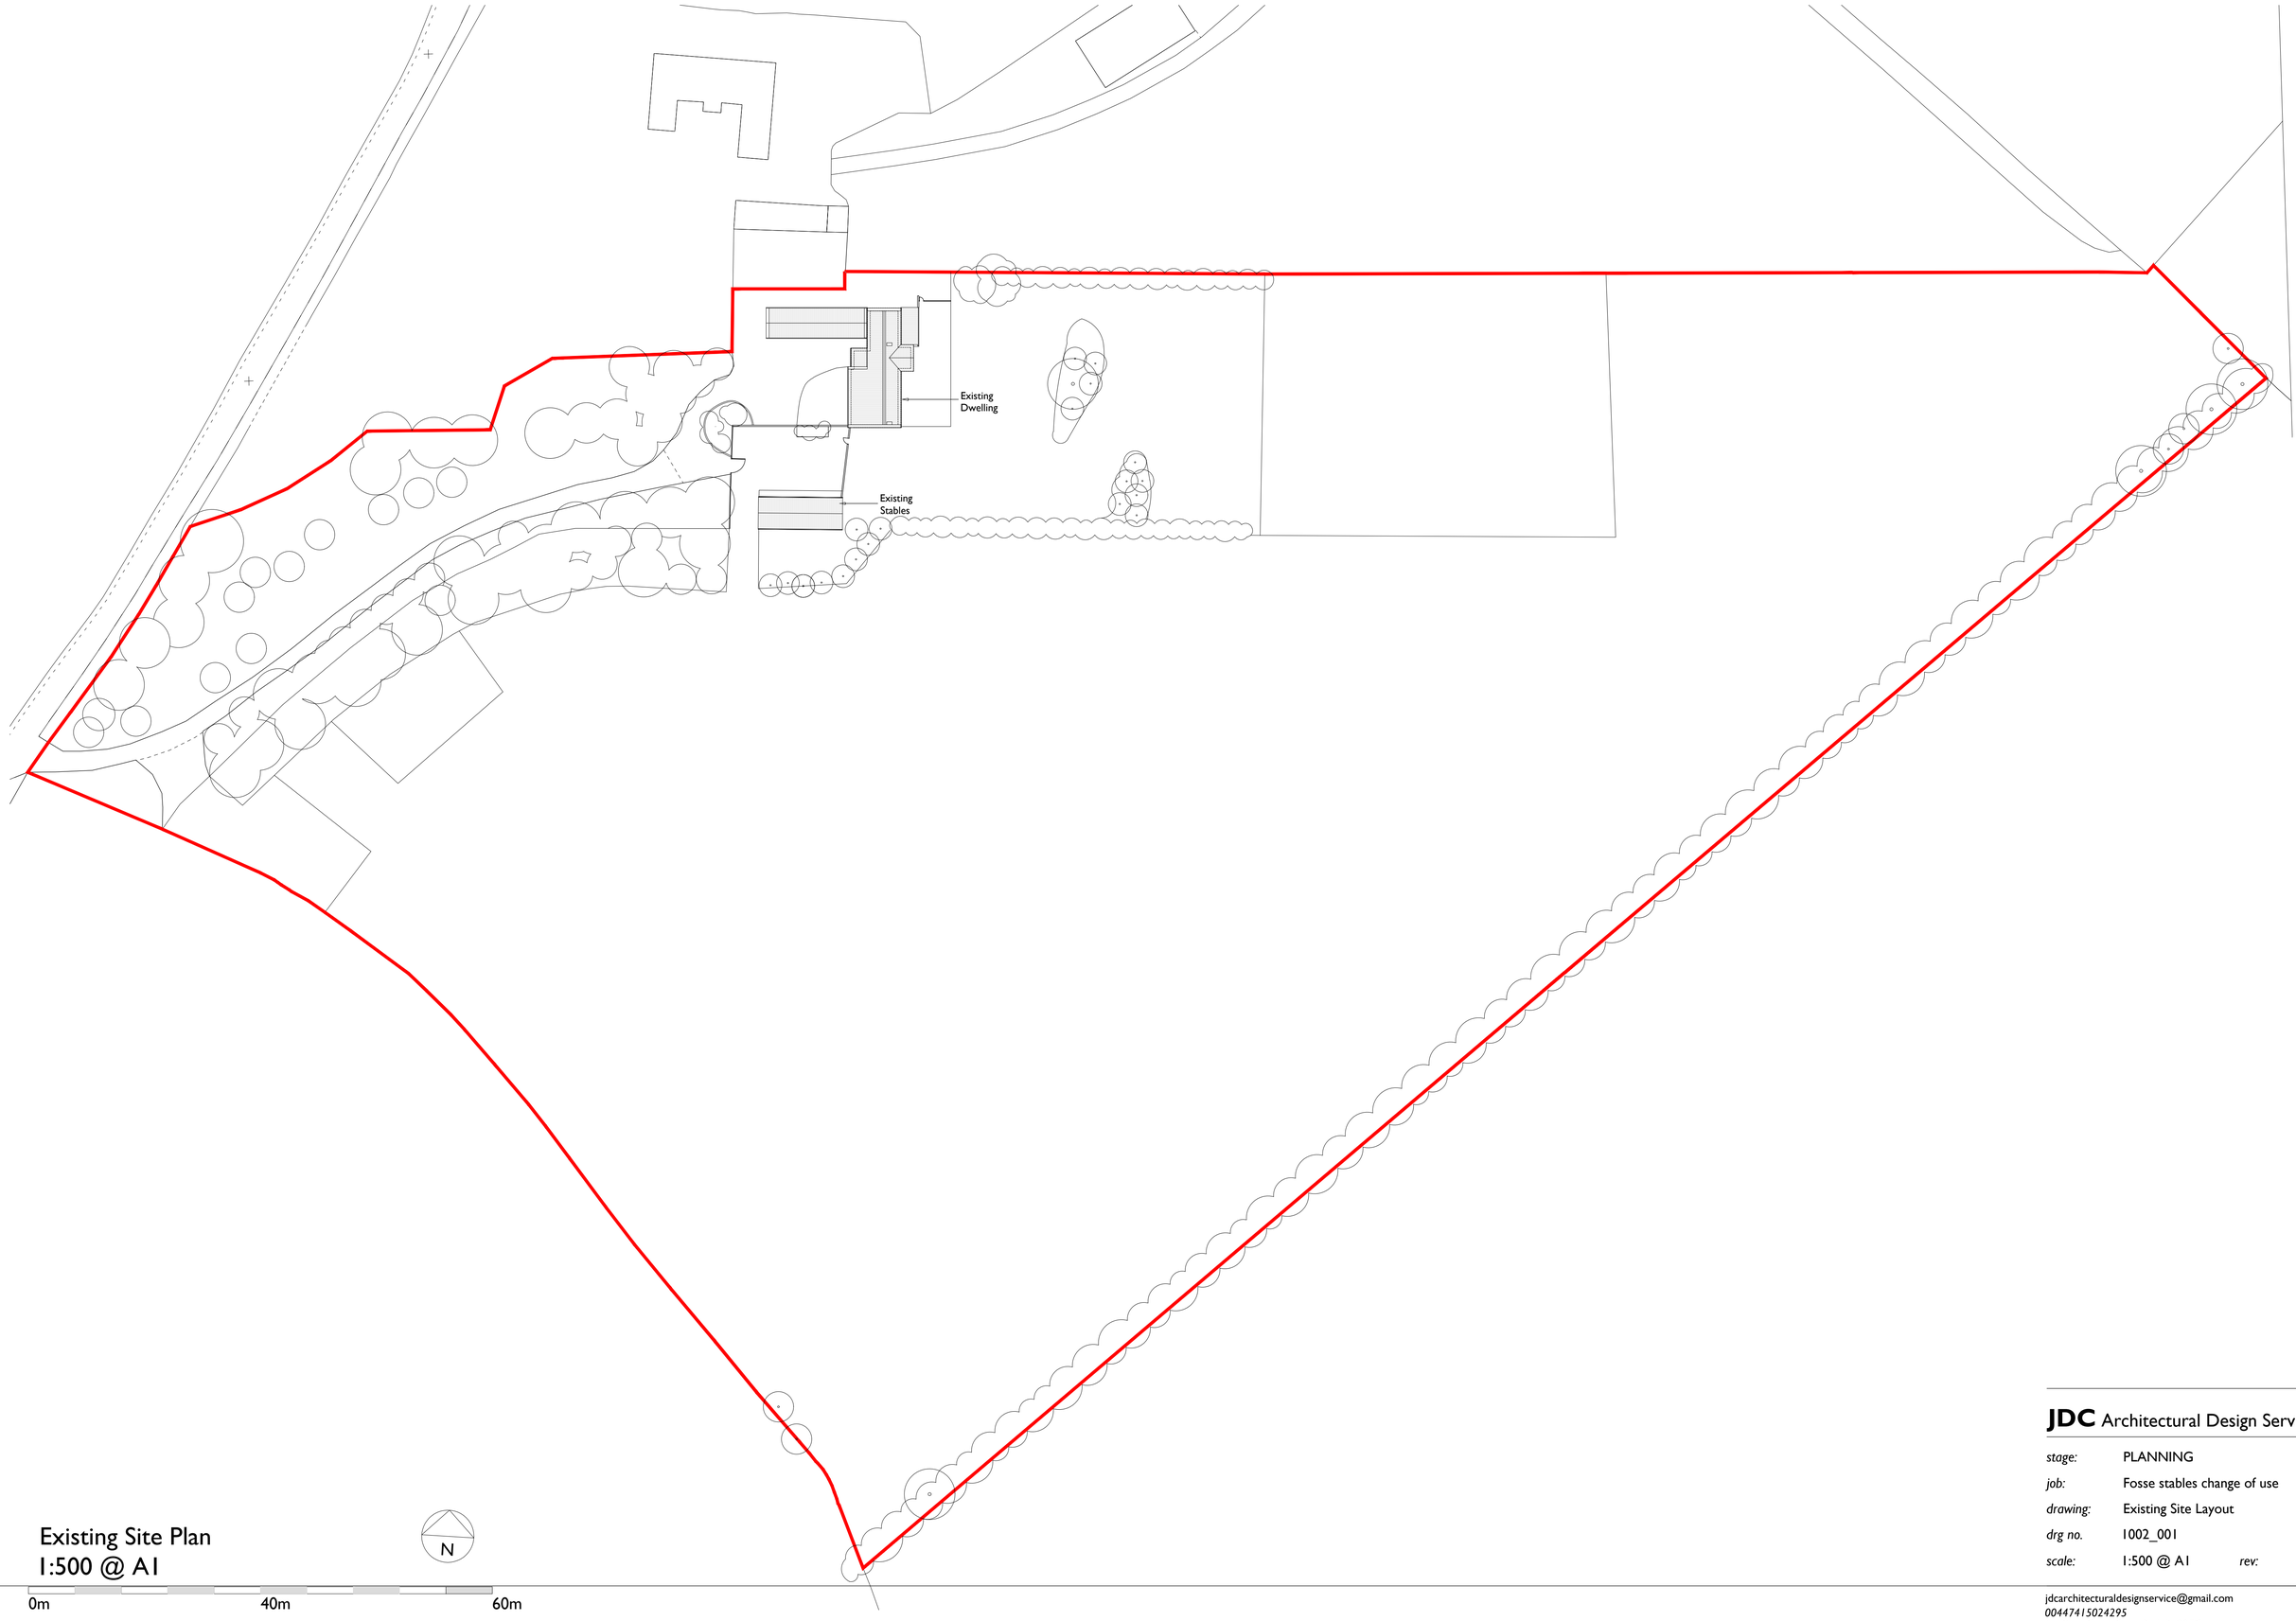


Existing Site Plan
1:500 @ A1

**JDC** Architectural Design Services

| | |
|---|---|
| *stage:* | PLANNING |
| *job:* | Fosse stables change of use |
| *drawing:* | Existing Site Layout |
| *drg no.* | 1002_001 |
| *scale:* | 1:500 @ A1 *rev:* |

jdcarchitecturaldesignservice@gmail.com
*00447415024295*
*61 Ridge Green Close, Bath BA22EG*