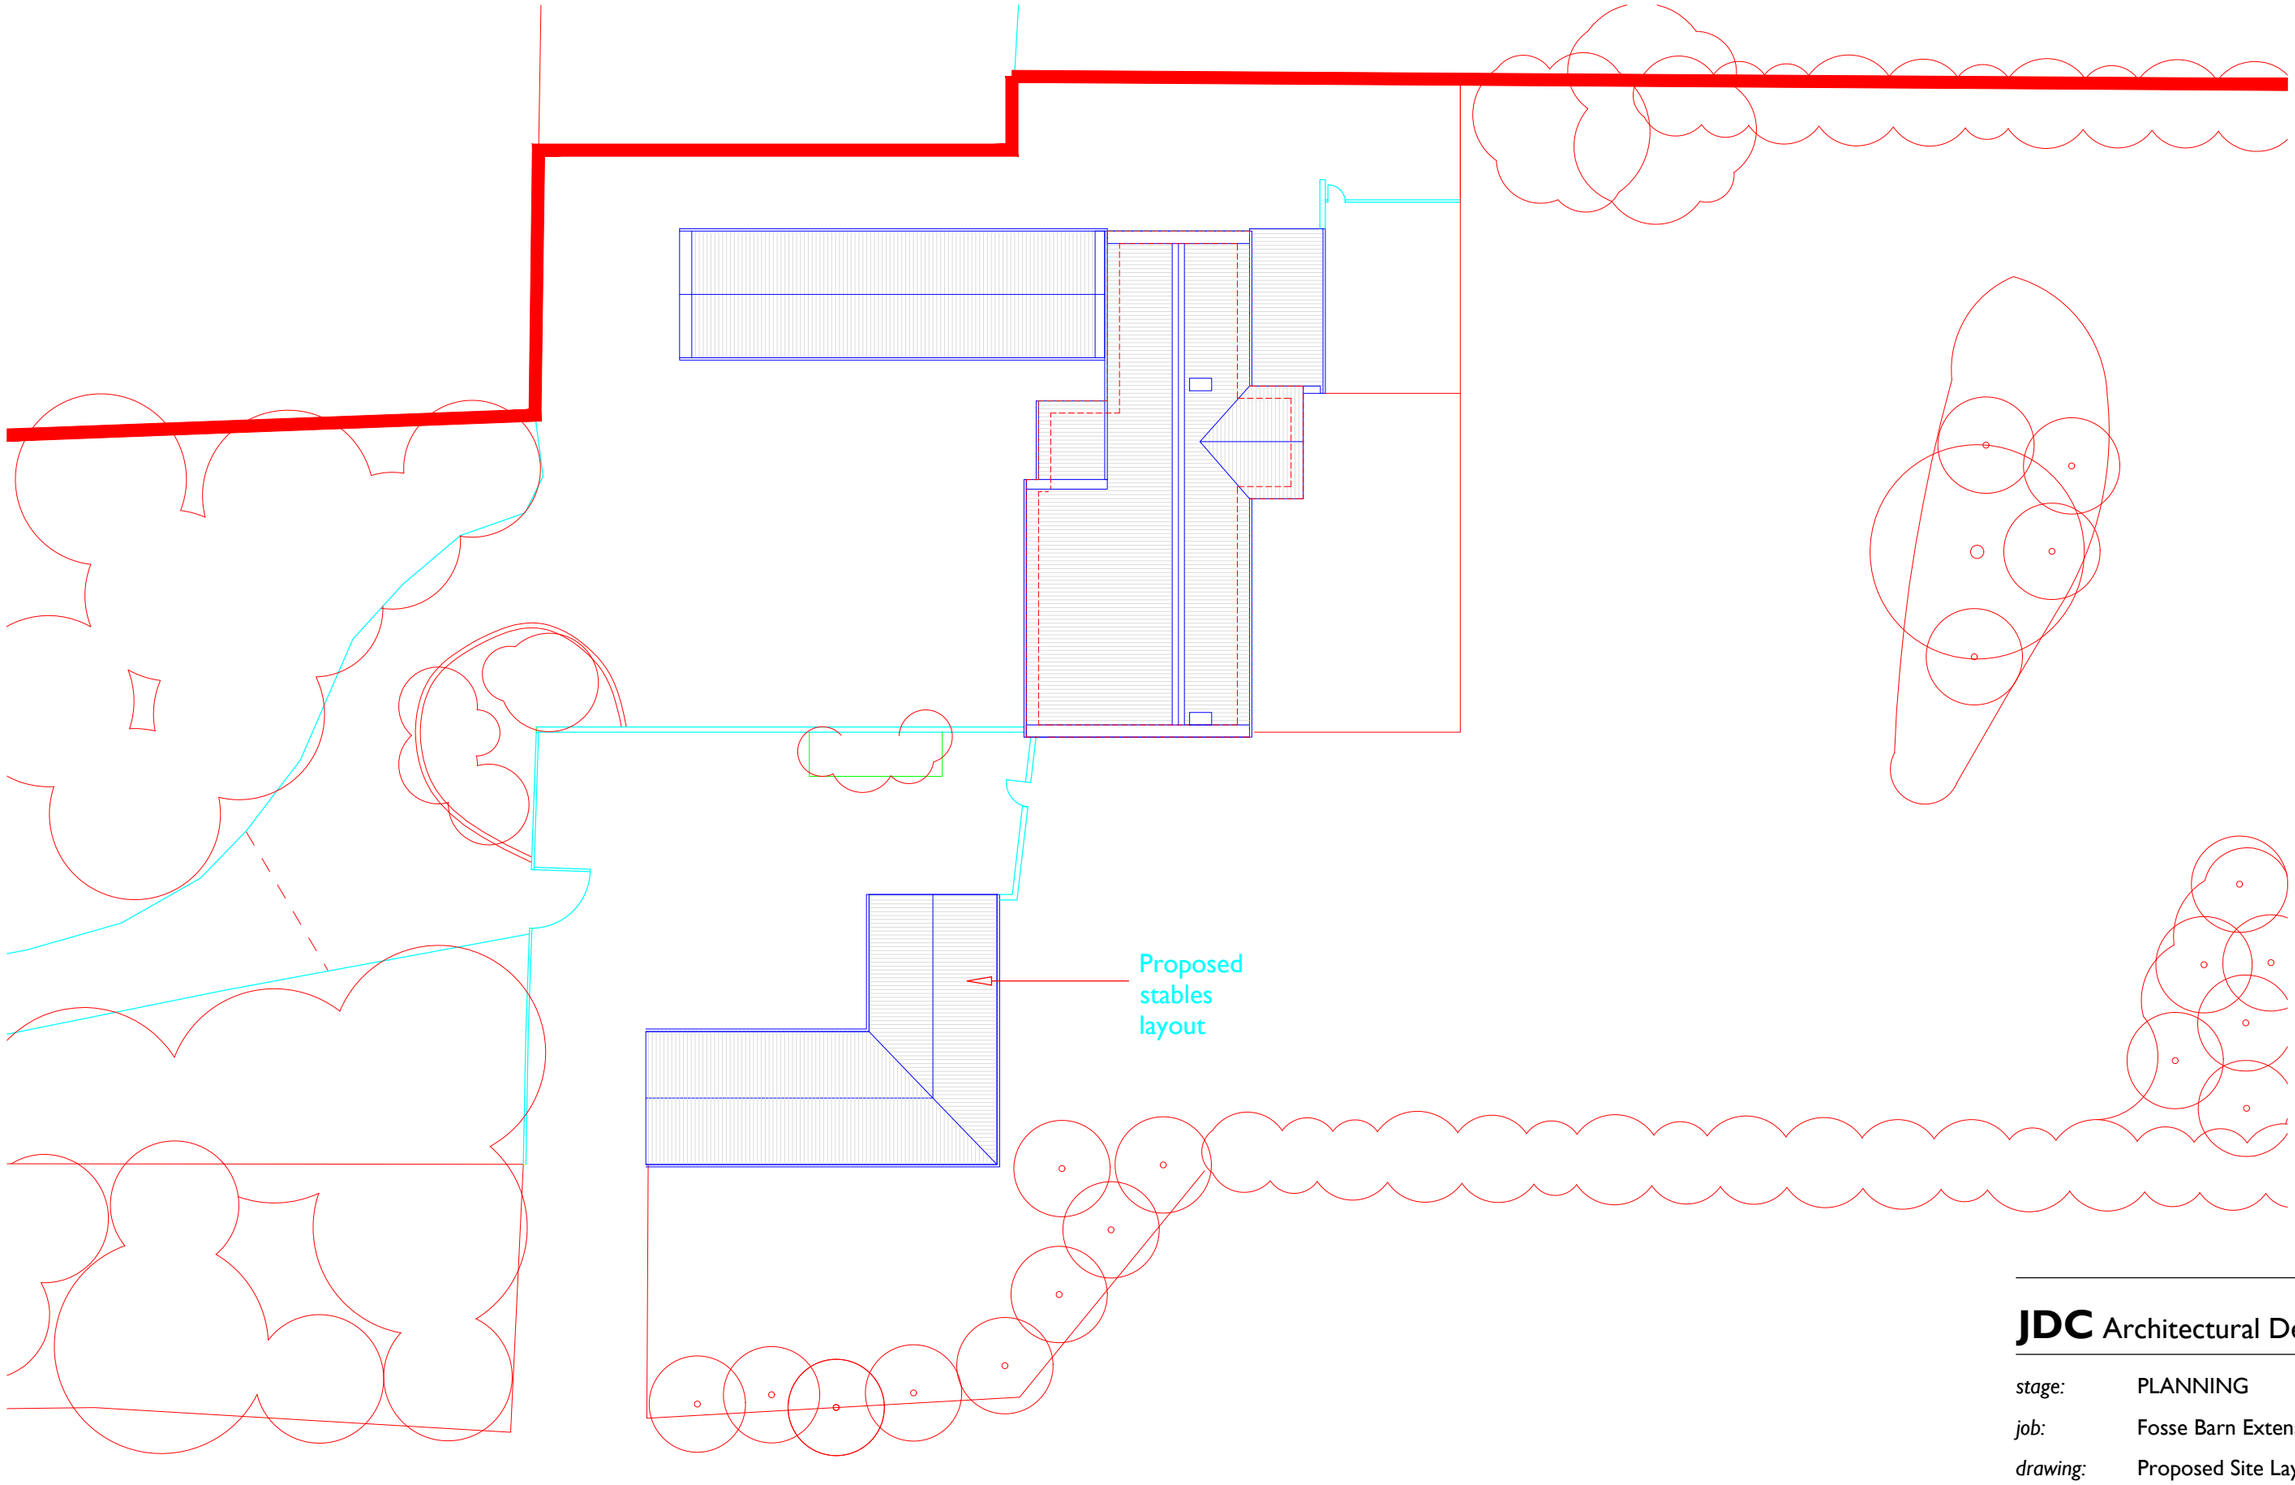

Proposed Site layout
1:250 @ A3

N

0m 10m 20m

JDC Architectural Design Services

stage:	PLANNING
job:	Fosse Barn Extension
drawing:	Proposed Site Layout
drg no.	1001_102
scale:	1:250 @ A1 *rev:*

jdcarchitecturaldesignservice@gmail.com
00447415024295
61 Ridge Green Close, Bath BA22EG