


NOTES

All levels, dimensions and construction details to be checked on-site by the contractors before work commences. All construction details to comply with the latest Building Regulations, British Standard Specifications and Codes of Practice.

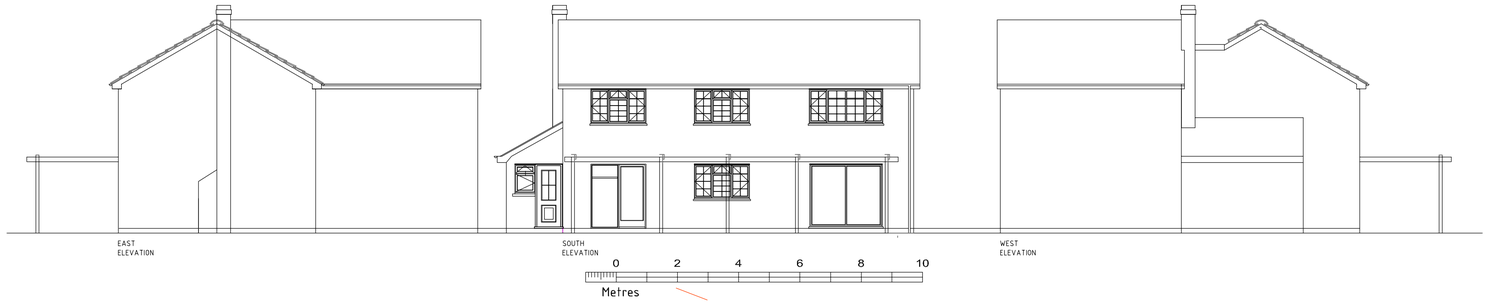

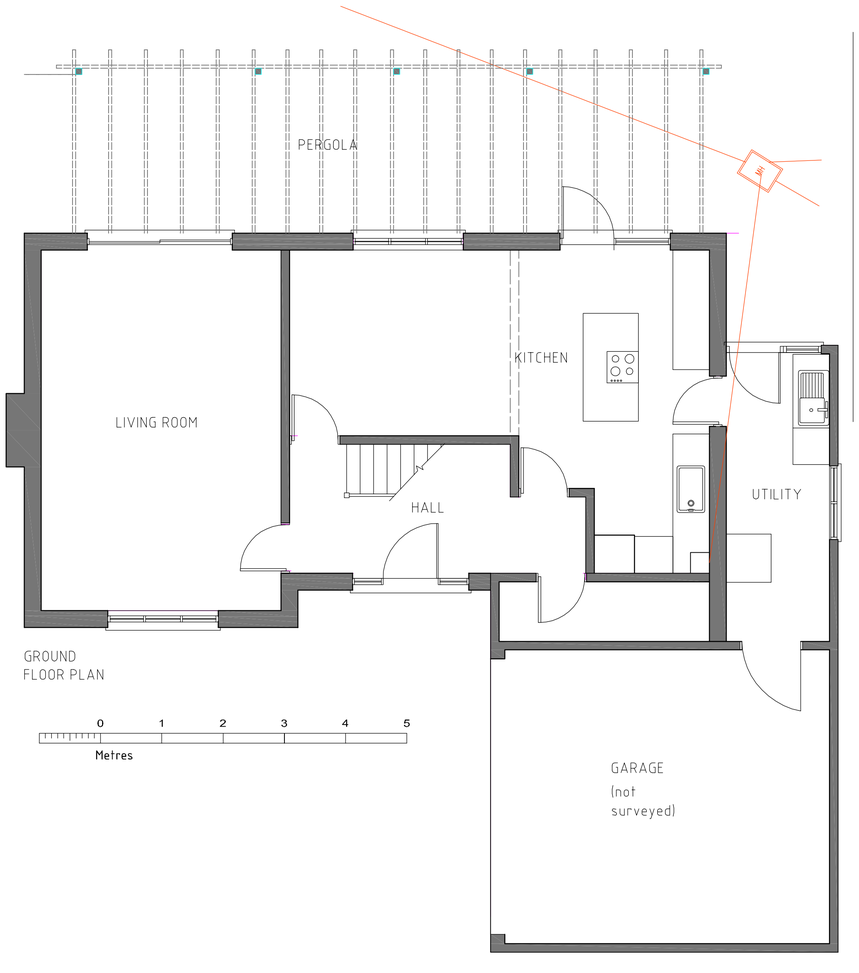

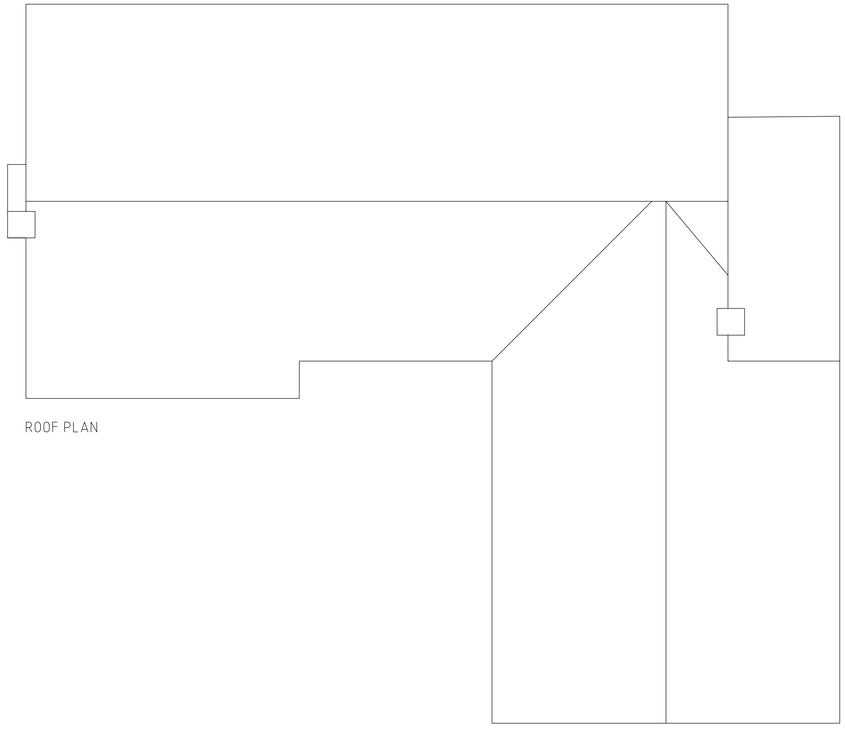

HUNGERFORD DESIGN
ARCHITECTURAL AND BUILDING SURVEYORS
CHILTON HOUSE, CHARNHAM LANE
HUNGERFORD, BERKSHIRE. RG17 0EY
TEL :- 01488-683424 FAX :- 01488-683500

DRAWING TITLE

SURVEY
1 MANOR PARK, FROXFIELD,
MARLBOROUGH, SN8 3LF.
for MR & MRS T CLARKE

SCALE	DATE	DRAWN BY	APPROVED BY
1:50, 1/100	20/06/2023	SWW	

DRAWING NUMBER	REV
3263-01	
CAD REFERENCE	
SURVEY	plot A1