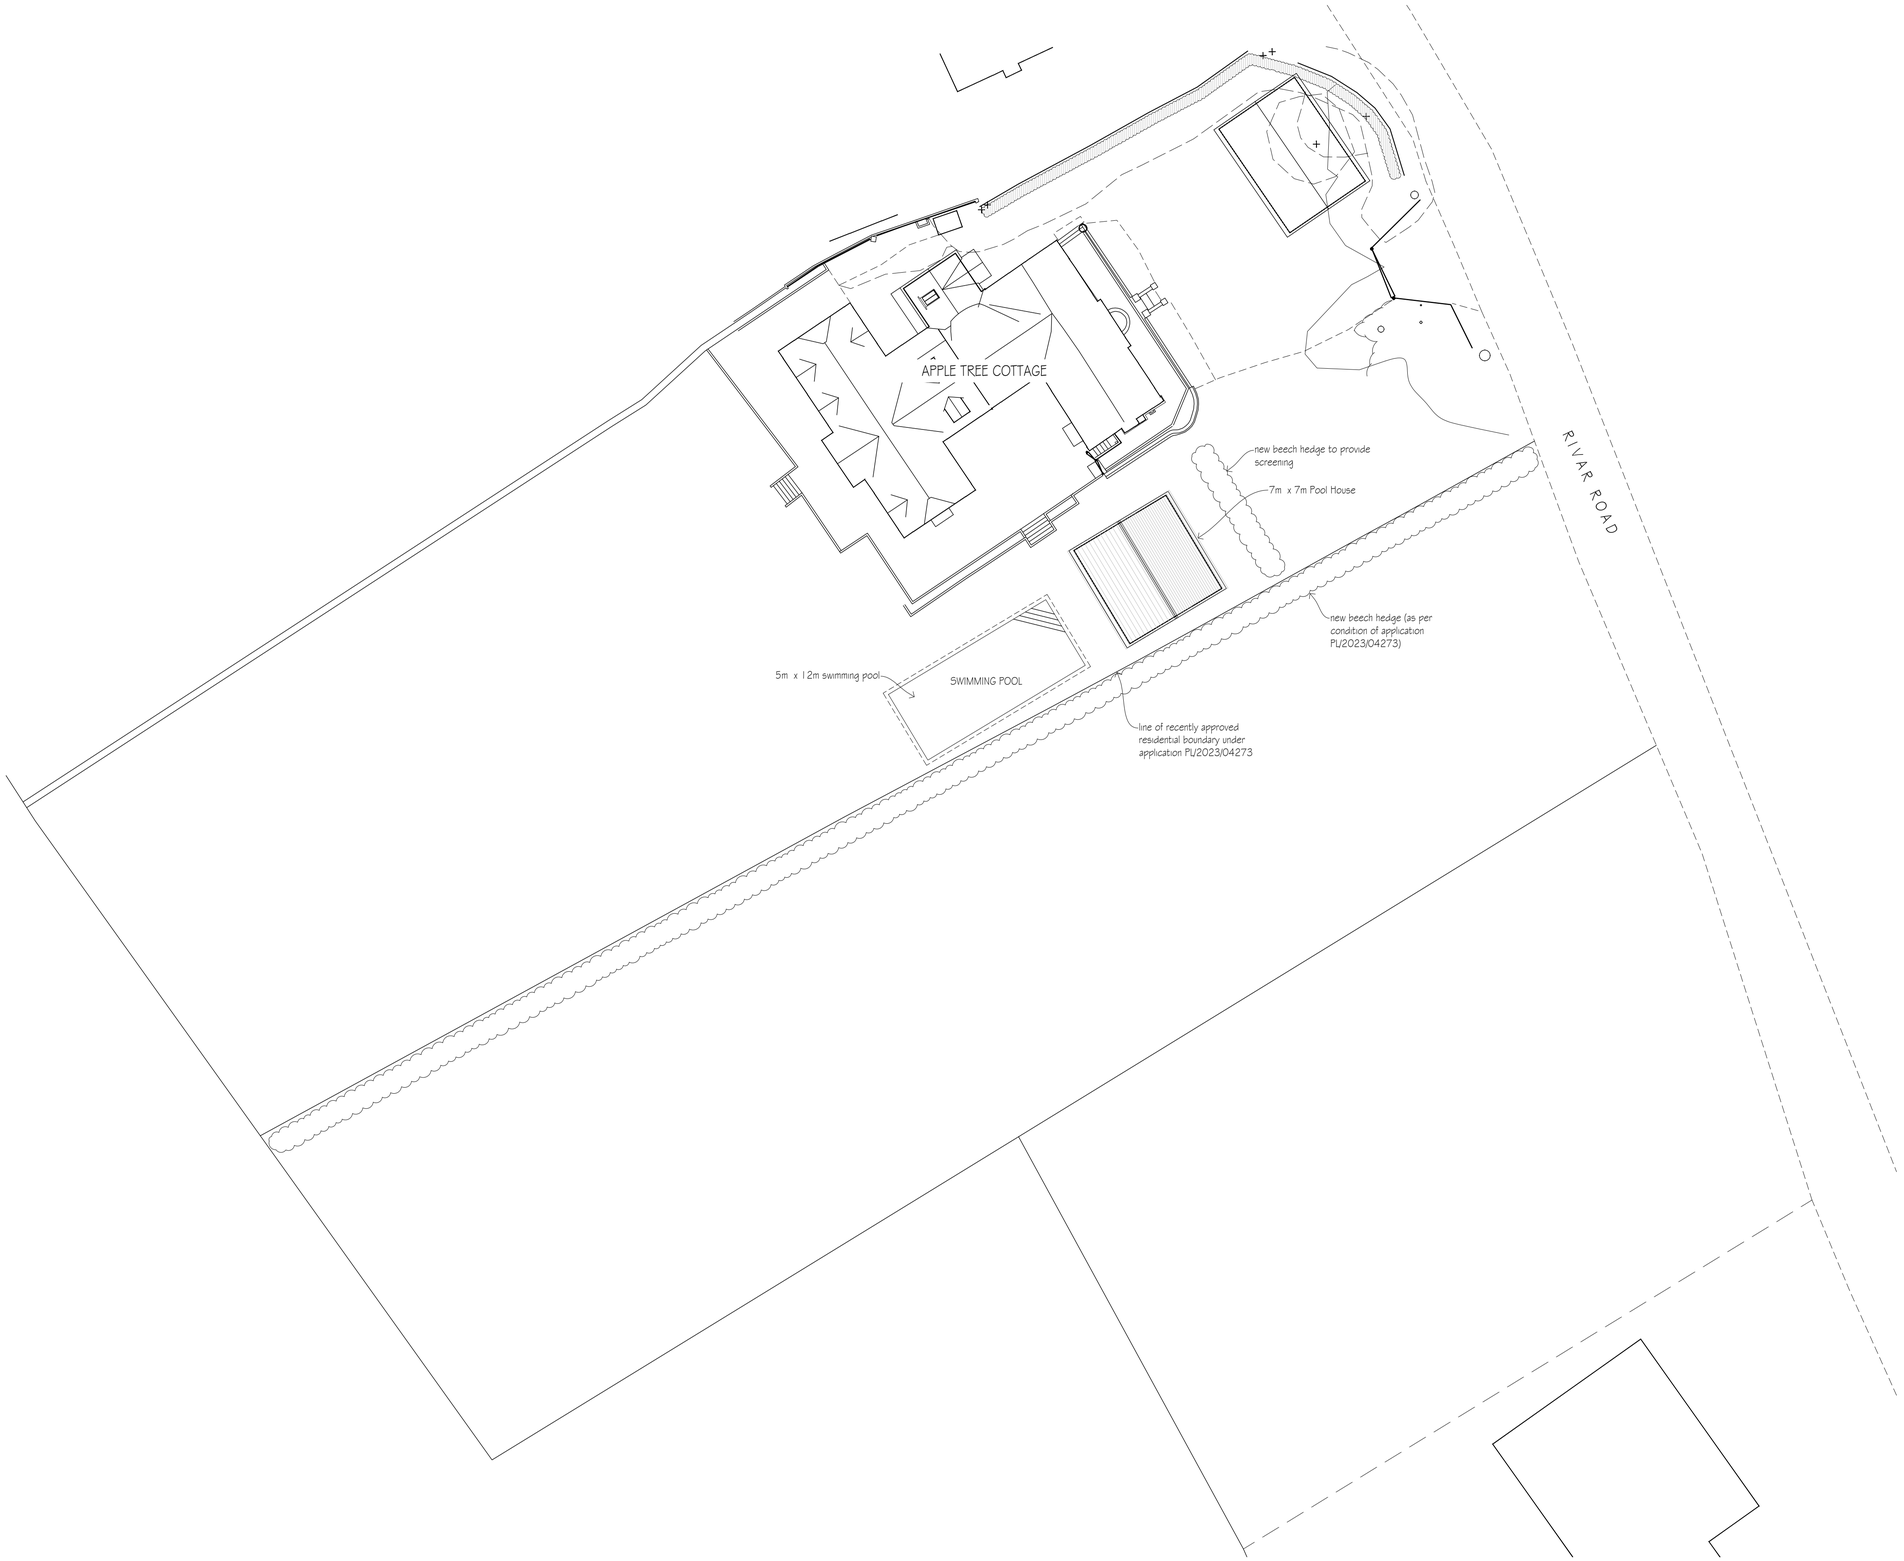

revisions	initial	date
A Revision for planning	BM-C	19.07.23

Contractors, Sub Contractors and Suppliers are to check all relevant dimensions and levels of site and buildings before commencing any shop drawings or building work.

This drawing is copyright and may not be reproduced in any part of form without the written consent of Fowler Architecture and Planning

project

APPLE TREE COTTAGE
Shalbourne

planning

drawing

Proposed Site Plan

scale	drawn by	date
1:200 @A1	BL	July 23

drawing no	rev
200148-131	A

FOWLER ARCHITECTURE & PLANNING

19 High Street
Pewsey
Wiltshire
SN9 5AF
tel (01672) 569444
fax (01672) 569488
enquiries@faap.co.uk