

3 S1300 Existing Cottage East Elevation
Scale 1:50@A1

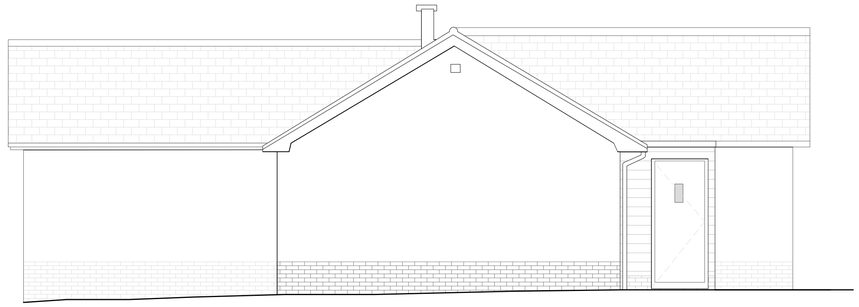

4 S1300 Existing Cottage West Elevation
Scale 1:50@A1

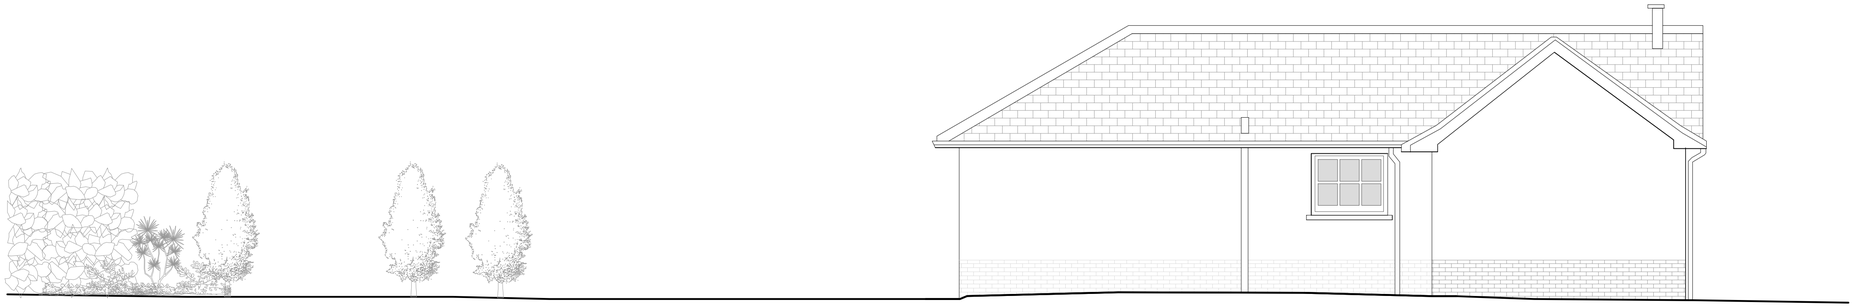

2 S1300 Existing Cottage North Elevation
Scale 1:50@A1



1 S1300 Existing Cottage South Elevation
Scale 1:50@A1

1:200
0 10 20m

1:100
0 5 10m

1:50
0 2 5m

1:10
0 0.5 1m

DISCLAIMER:
Dimensions govern.
All dimensions in millimeters unless otherwise noted.
Finch Architecture Ltd shall be immediately notified in writing of any discrepancies.
This drawing is protected under copyright and shall not be reproduced in part or whole without the prior written consent of Finch Architecture Ltd.

REV:	DATE:	DESCRIPTION:	BY:
00	2023.04.18	EXISTING	TB

EXISTING

Project:
Lockeridge Down
Marlborough
SN84EL

Drawing Title:
Existing Elevations:
Cottage

Scale:
1:100 @ A1
1:200 @ A3

Date:
2023.07.10

Drawn By:
AHW

Job No.	Drawing No.	Revision
140	S1300	00

FINCH
architecture & development
w: finch-ad.com e: info@finch-ad.com