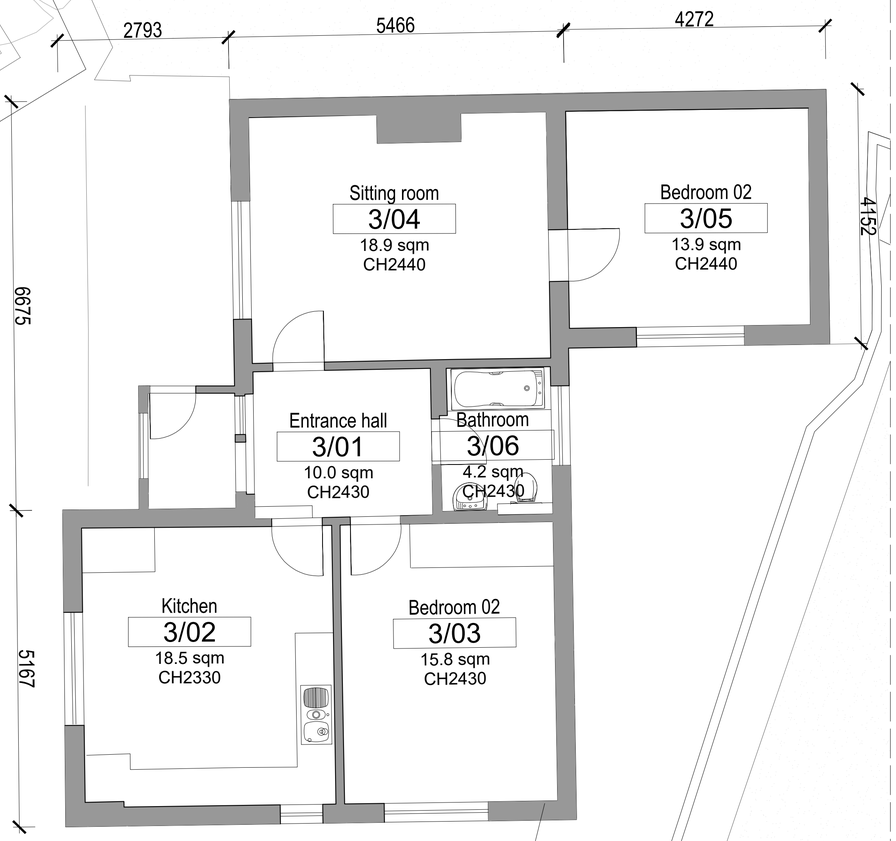

1 S1100 Cottage Ground floor plan
Scale 1:50@A1

2 S1100 Cottage Roof plan
Scale 1:50@A1

1:200
0 10 20m

1:100
0 5 10m

1:50
0 2 5m

1:10
0 0.5 1m

DISCLAIMER:
Dimensions govern.
All dimensions in millimeters unless otherwise noted.
Finch Architecture Ltd shall be immediately notified in writing of any discrepancies.
This drawing is protected under copyright and shall not be reproduced in part or whole without the prior written consent of Finch Architecture Ltd.

REV:	DATE:	DESCRIPTION:	BY:
00	2023.06.06	EXISTING	AHW

N

EXISTING

Project:
Lockeridge Down
Marlborough
SN84EL

Drawing Title:
Existing Plans:
Cottage Ground floor and Roof

Scale:
1:50@ A1
1:100 @ A3

Date:
2023.07.10

Drawn By:
TB

Job No.	Drawing No.	Revision
140	S1100	00

FINCH
architecture & development
w: finch-ad.com e: info@finch-ad.com