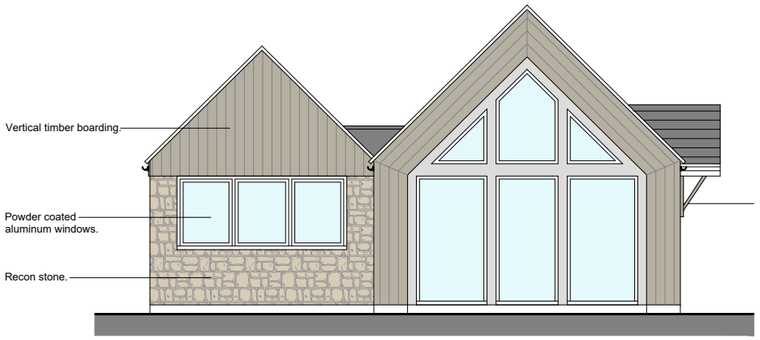

Front Elevation

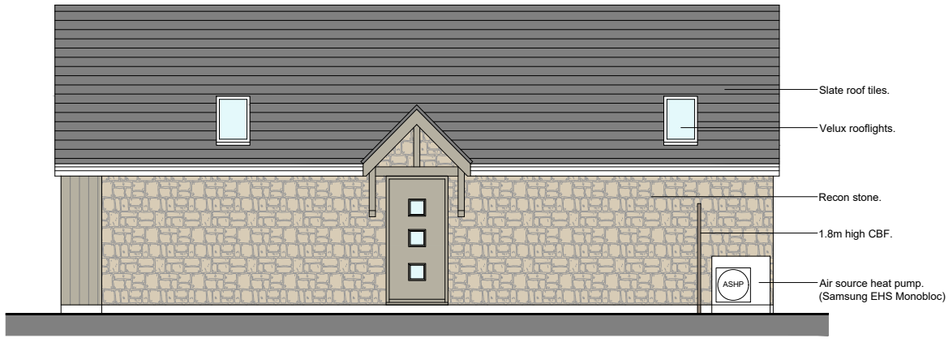

Side Elevation

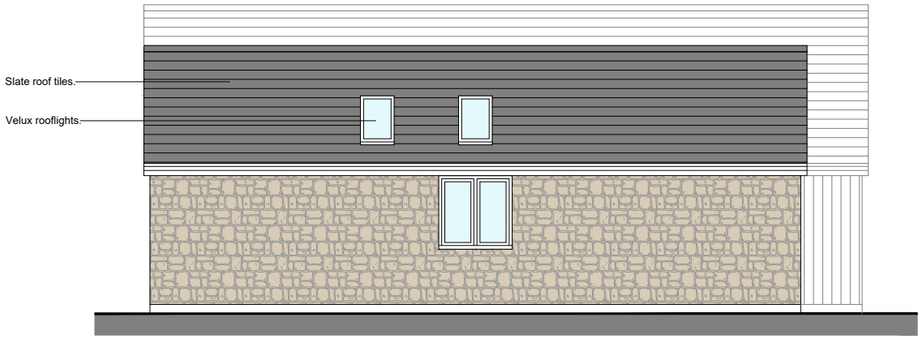

Side Elevation



Rear Elevation

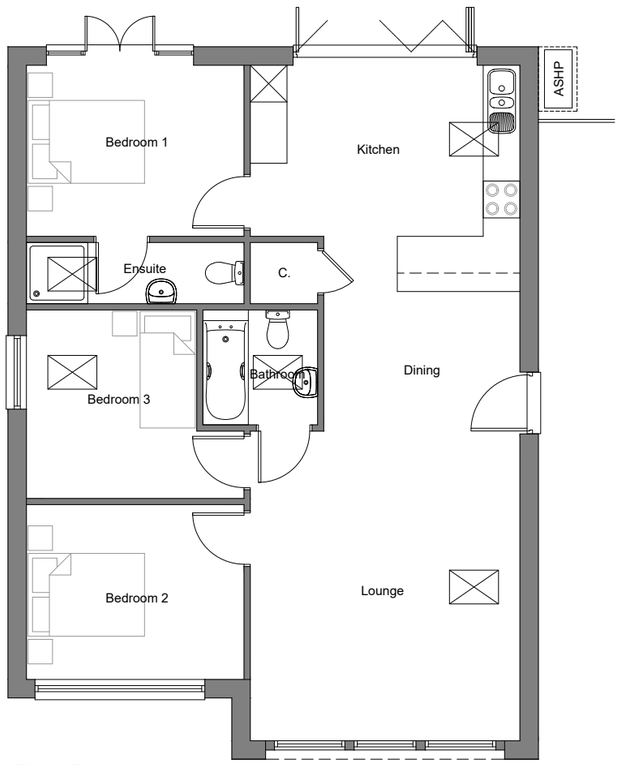

Floor Plan

SCALE 1:100

0 1m 2m 3m 4m 5m

Floor Areas:

86m² Ground Floor

Rev	Date	Description

- All drawings are copyright
- Report all discrepancies to project administrator
- Do not scale drawing for construction purposes
- All dimensions to be checked on site

Project Title: Land at Stone's Farm, Jenners Yard, Cricklade, SN6 6FU

Client: -

Ian Sullivan Architecture Ltd

101 Victoria Road, Swindon, Wiltshire SN1 3BD.
Tel/Fax 01793 612663 - E-mail: info@iansullivanarchitecture.co.uk

Drawing Title: PROPOSED BUNGALOW

Job No	Drawing No	Rev
3030	151	-

Scale	Drawn	Chkd	Date
1 : 100 @ A3	CE	ISA	June 2023