GRP roof

Horizontal timber cladding to cover internal metal cage

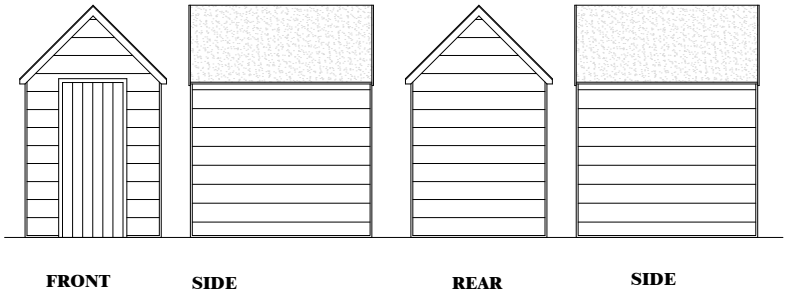

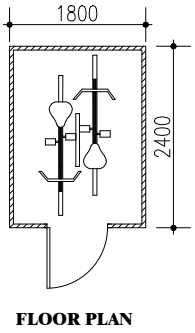

FLOOR PLAN

Cycle Store (2 cycles).

1No. Sheffield stands

Store secured with Min silver sold secure padlock, coach bolted hasp and staple with BS3621:2007 Lock.

TIMBER CYCLE STORE / SHED

TO BE PROVIDED WITHIN THE HOUSE GARDENS WHERE SHOWN ON LAYOUT.
BINS FOR HOUSES TO BE RETAINED WITHIN GARDENS AND BROUGHT TO THE FRONT OF THE PROPERTY ON BIN COLLECTION DAY.

SCALE 1:100

0 1m 2m 3m 4m 5m

Rev	Date	Description

- All drawings are copyright
- Report all discrepancies to project administrator
- Do not scale drawing for construction purposes
- All dimensions to be checked on site

Project Title
Land at Stone's Farm
Jenners Yard
Cricklade
SN6 6FU

Client
-

Ian Sullivan Architecture Ltd

101 Victoria Road, Swindon, Wiltshire SN1 3BD.
Tel/Fax 01793 612663 - E-mail: info@iansullivanarchitecture.co.uk

Drawing Title
CYCLE STORE

Job No	Drawing No	Rev
3030	155	-

Scale	Drawn	Chkd	Date
1 : 100 @ A4	CE	ISA	June 2023