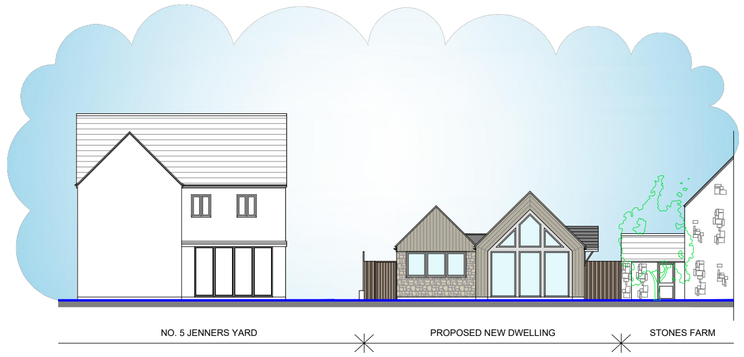

STREET SCENE A-A

EXISTING GROUND LEVEL

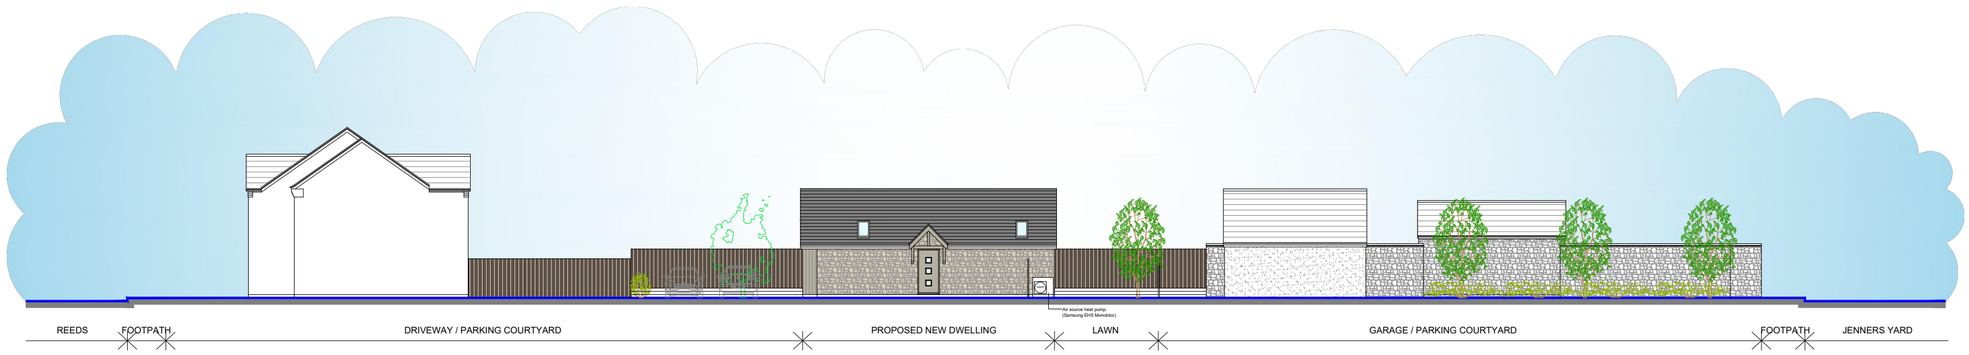

SITE SECTION B-B

EXISTING GROUND LEVEL

SCALE 1:100
0 1m 2m 3m 4m 5m

Rev	Date	Description

- All drawings are copyright
- Report all discrepancies to project administrator
- Do not scale drawing for construction purposes
- All dimensions to be checked on site

Project Title
Land at Stone's Farm
Jenners Yard
Cricklade
SN6 6FU

Client
-

Ian Sullivan Architecture Ltd

101 Victoria Road, Swindon, Wiltshire SN1 3BD.
Tel/Fax 01793 612663 - E-mail: info@iansullivanarchitecture.co.uk

Drawing Title
PROP STREET SCENE & SITE SECTION

Job No	Drawing No	Rev
3030	160	-

Scale	Drawn	Chkd	Date
1 : 100 @ A2	CE	ISA	June 2023