
All drawings to be read in conjunction with relevant engineer's designs, calculations and specifications and manufacturers specification sheets.
This drawing is to scale for planning purposes. Do not scale this drawing for construction All dimensions to be checked on site before work commences. Any discrepancies should be brought to the designers attention for rectification.

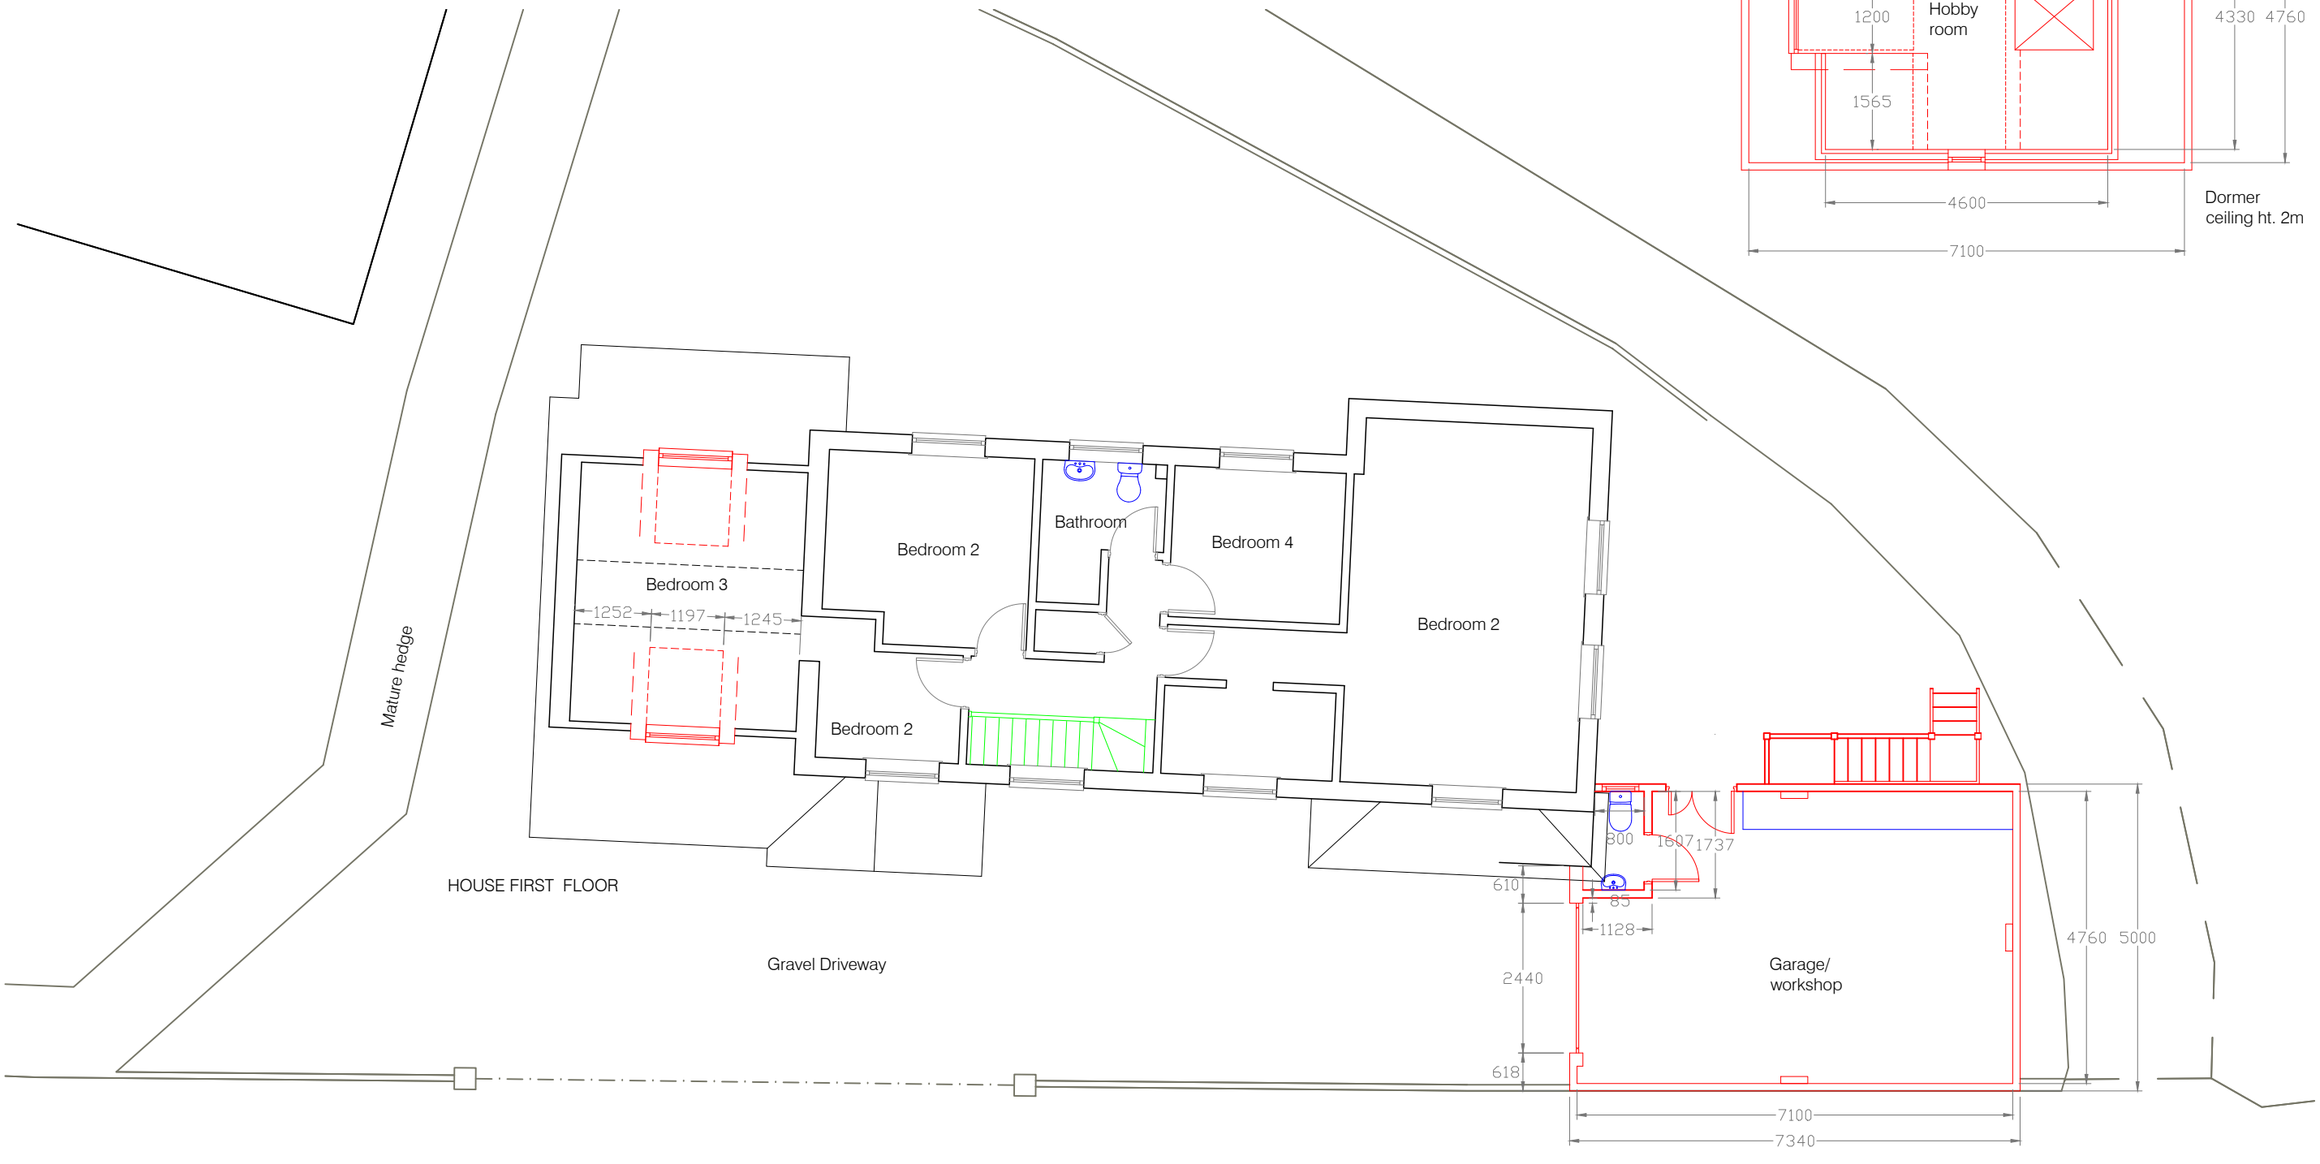

PROPOSED GARAGE GROUND FLOOR

SARSEN DESIGNS ARCHITECTURAL SERVICES
01722 783296
hp@sarsendesigns.co.uk
www.sarsendesigns.co.uk

CLIENT Barry Musselwhite	TITLE First Floor Proposed		REVISION
PROJECT Tanglewood Salisbury Road, Shrewton	DATE 19 July 2023	SCALE 1: 100 @ A3	DWG NO. TWS06FFPP PLANNING ISSUE

This drawing is the copyright of Sarsen Designs. All rights reserved. Reproduction only to take place with our written authority.