

EXISTING WEST FACING ELEVATION
Scale 1:100

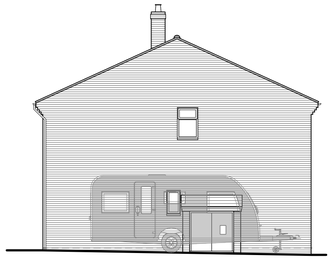

EXISTING SOUTH FACING ELEVATION
Scale 1:100

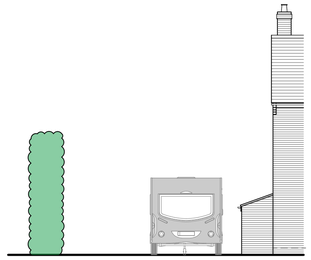

EXISTING EAST FACING ELEVATION
Scale 1:100

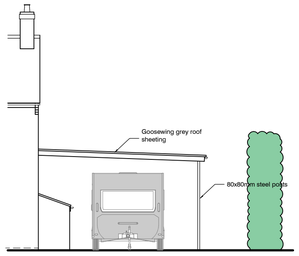

PROPOSED WEST FACING ELEVATION
Scale 1:100

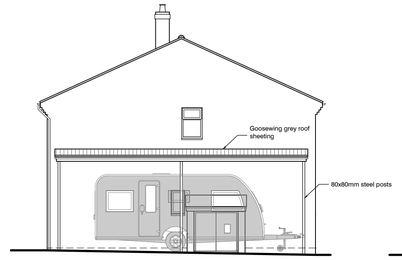

PROPOSED SOUTH FACING ELEVATION
Scale 1:100

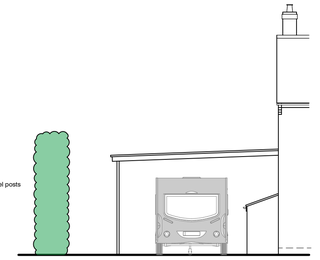

PROPOSED EAST FACING ELEVATION
Scale 1:100

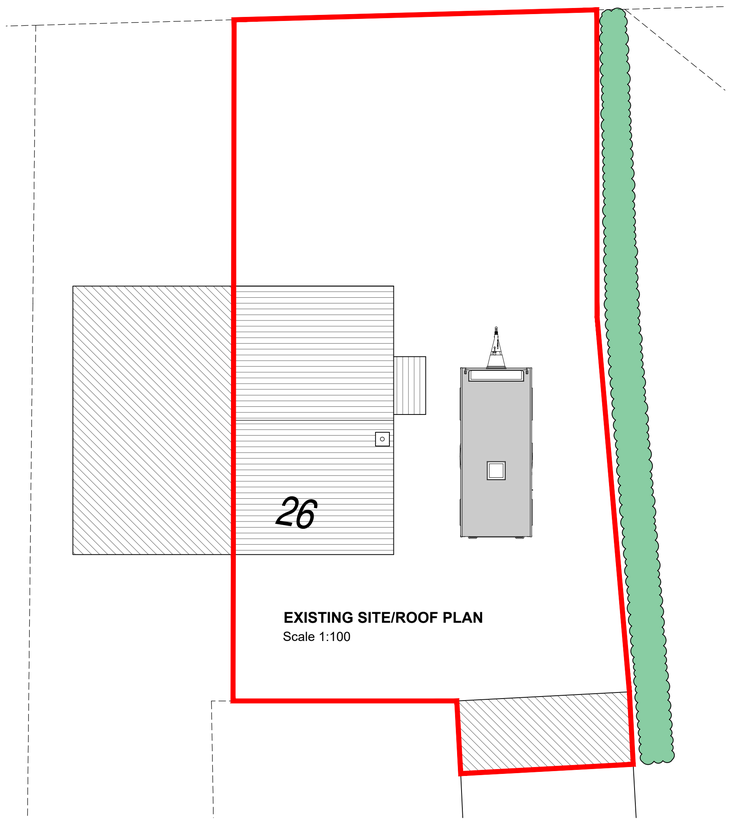

EXISTING SITE/ROOF PLAN
Scale 1:100

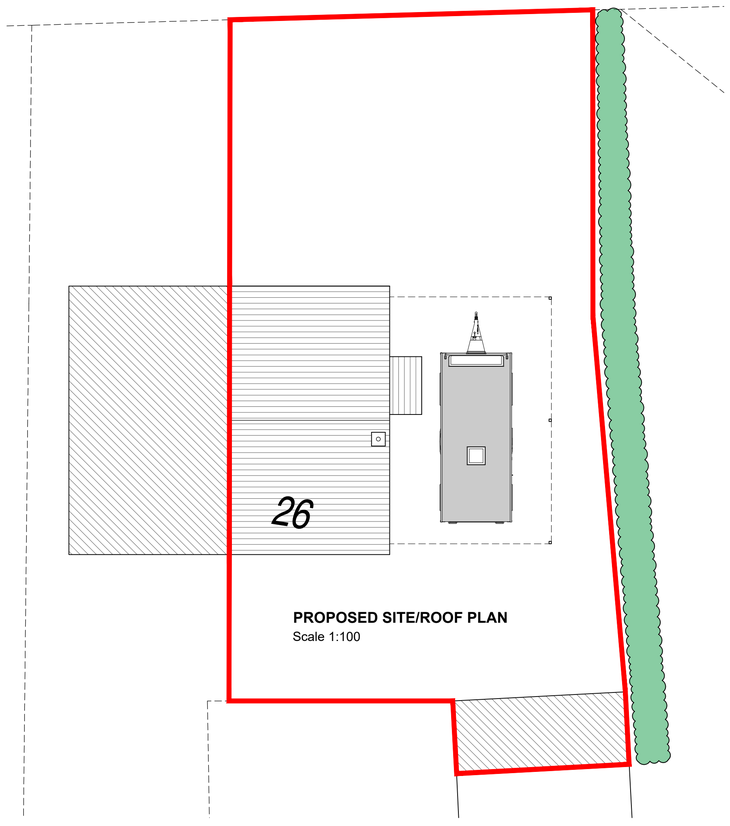

PROPOSED SITE/ROOF PLAN
Scale 1:100

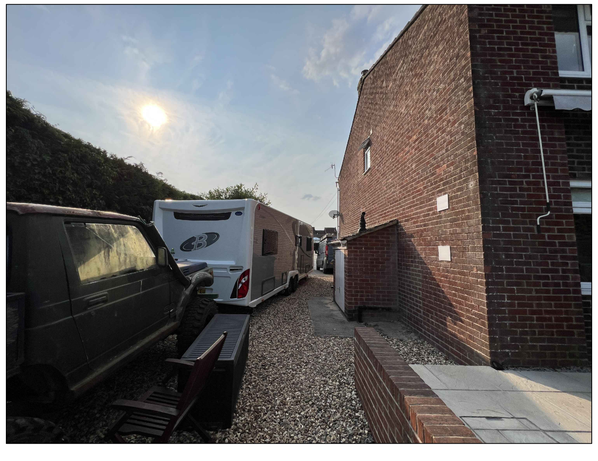

PHOTO OF EXISTING SITE 1
NOT TO SCALE



PHOTO OF EXISTING SITE 2
NOT TO SCALE

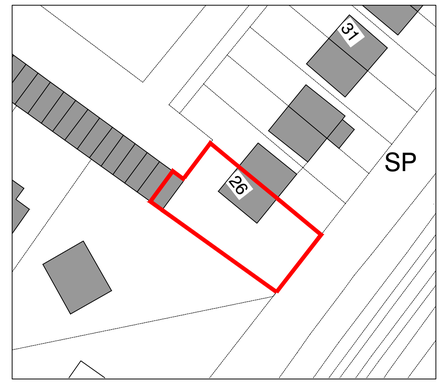

EXISTING BLOCK PLAN
Scale 1:500

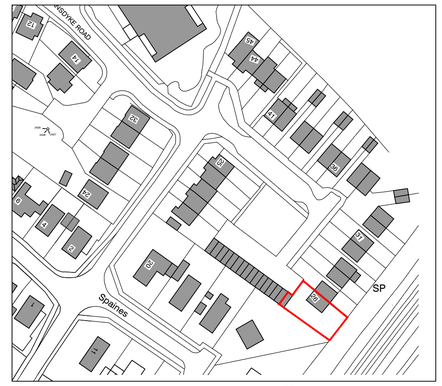

EXISTING SITE LOCATION PLAN
Scale 1:1250



PROPOSED BLOCK PLAN
Scale 1:500



PROPOSED SITE LOCATION PLAN
Scale 1:1250

Ordnance Survey (c) Crown Copyright 2023. All rights reserved. Licence number 100022432

DRAWING FOR PLANNING PURPOSES ONLY.
NOT TO BE USED FOR CONSTRUCTION

1:50 [m] 0 0.5 1.0 1.5 2.0 2.5
1:100 [m] 0 1 2 3 4 5
1:500 [m] 0 5 10 15 20 25
1:1250 [m] 0 20 40 60

Tuttle architectural services
Ground Floor
6 Pelhams Court
Marlborough
Wiltshire SN8 2AG
T. 01672 518 278
E. info@tuttlearchserv.co.uk
facebook.com/tuttlearchserv
W. tuttlearchserv.co.uk

JOB TITLE	Proposed Side Car port @ 26 Spaines, Great Bedwyn, Marlborough, Wiltshire, SN8 3LT
	Mr Hart
DRAWING TITLE	Existing & Proposed Site plans, Elevations, Block & Location Plan
DRAWING NUMBER	26 Spaines - 01
REV	
REVISIONS	
SCALE	As Indicated
DATE	June 23
DRAWN BY	JG
PAPER SIZE	A1
JOB No.	