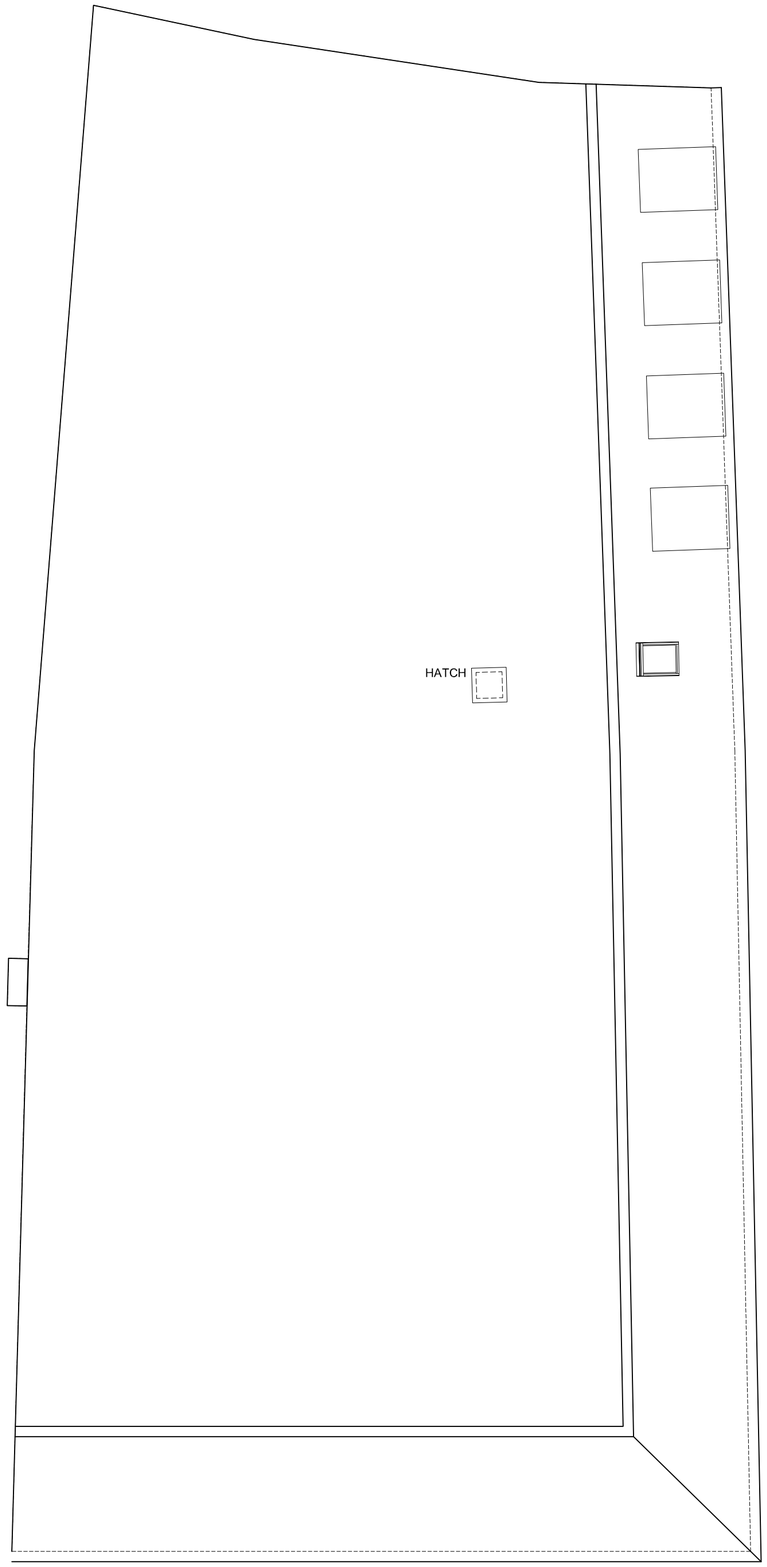

EXISTING ROOF PLAN

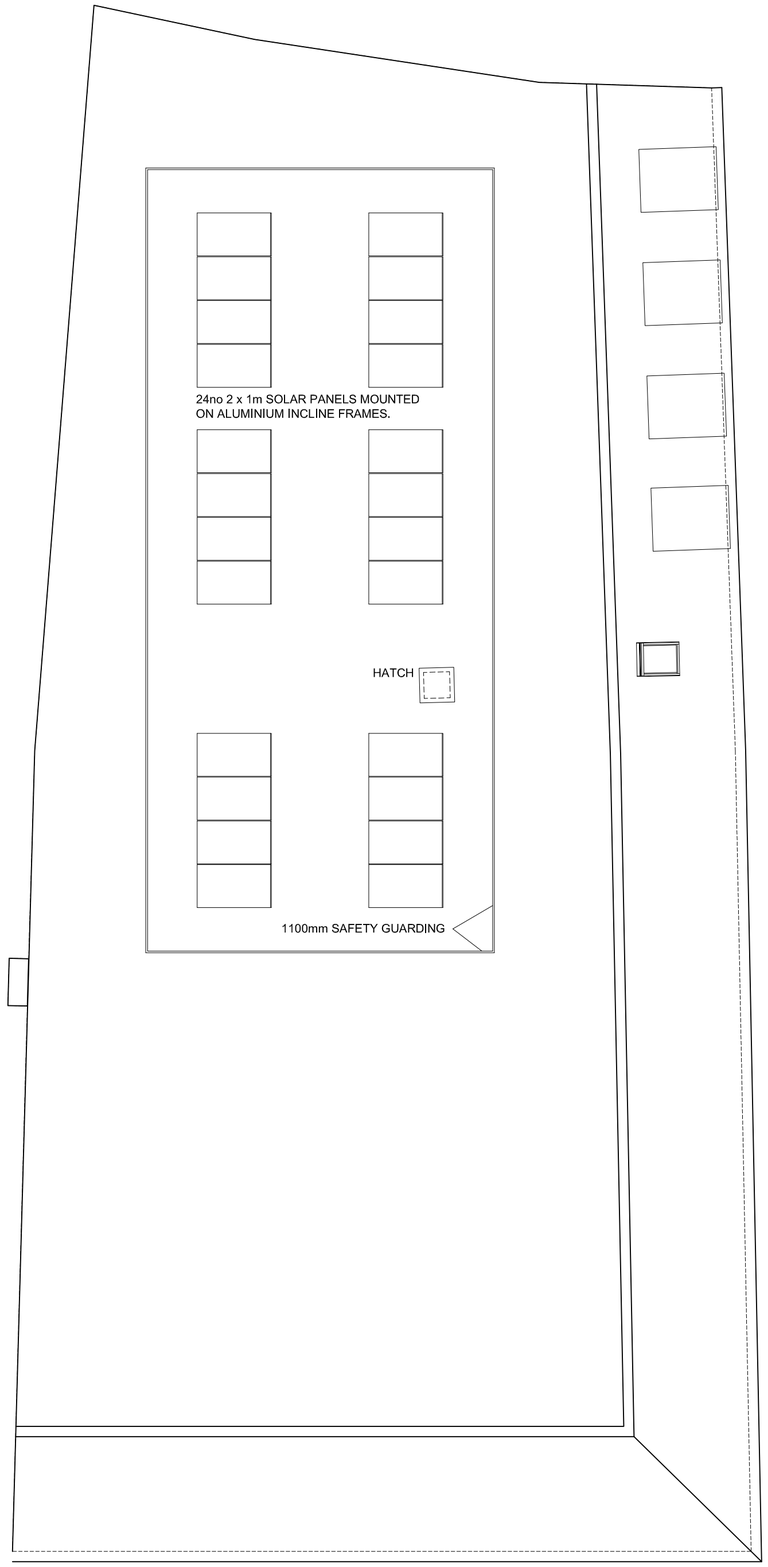

PROPOSED ROOF PLAN

0 0,5 1 2 3m

	DATE	REVISIONS

CLIENT
Ludlow Properties

JOB TITLE
15 ENDLESS STREET &
42-44 CHIPPER LANE
SALISBURY
WILTSHIRE

1:100 @ A2 & 1:200 @ A4

OCT 2022 | RJL

DRAWING TITLE
EXISTING & PROPOSED ROOF PLANS.

PLANNING & DESIGN
22 DEVONSHIRE ROAD
SALISBURY
WILTSHIRE
SP1 3NW

DRAWING No 1435/10 | REV