Elevations scaled @ 1:100



front

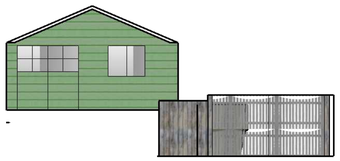



left

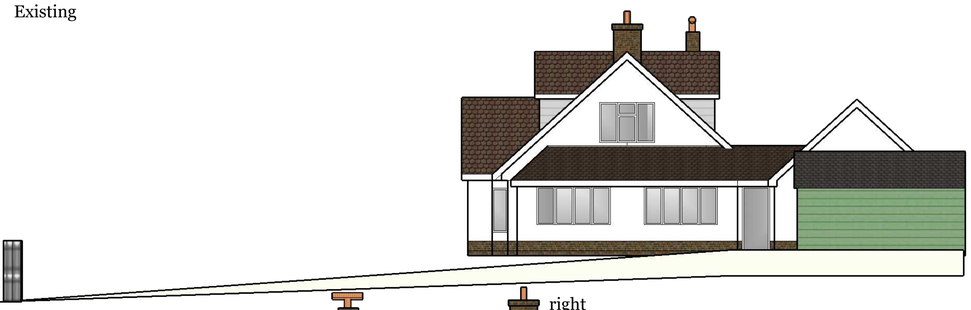

right

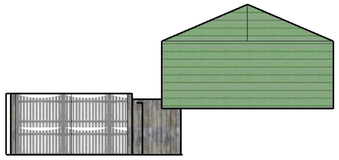



rear

Existing

proposed

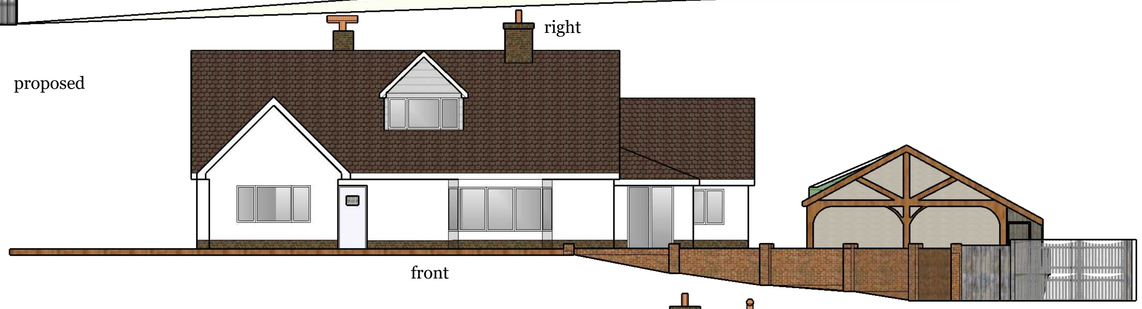

front



left



right

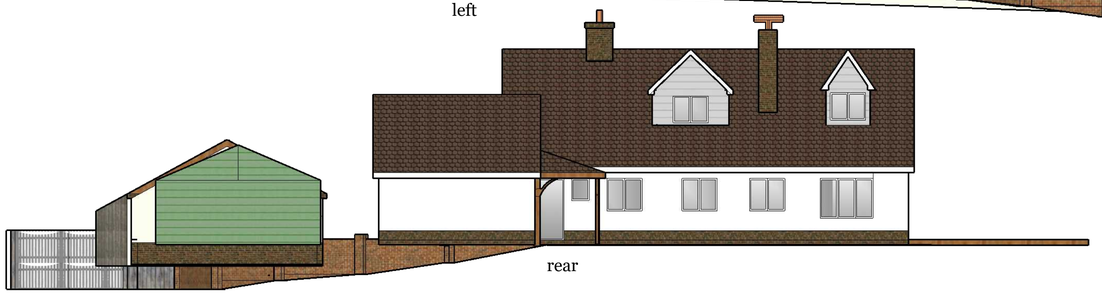

rear

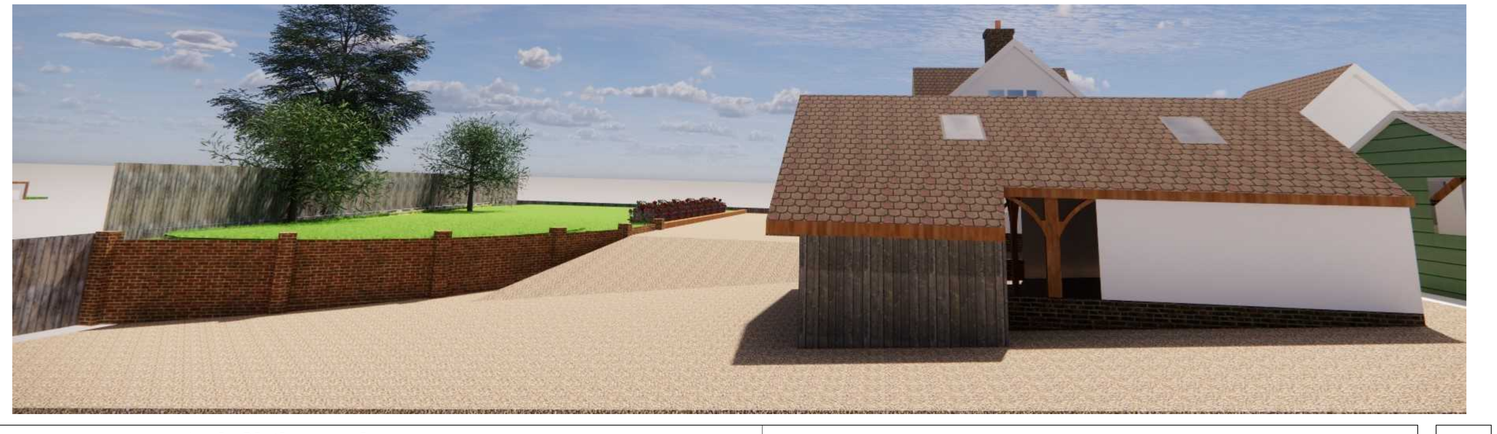

Proposed

AJC Architectural Services

Basepoint Winnall Valley Rd Winchester SO23 0LD

170 Springdale Rd Corfe Mullen BH21 3QN

e.mail ajc.andrew@aol.com
m 07864861842
t 0800 614219

Andy Netherwood
Serrington
Stapleford
SP3 4LT

Free standing car port,canopy to rear and retaining wall to the front

Planning Permission Application 1 of 2

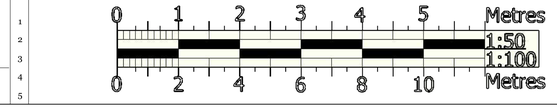

01

A