

NORTH ELEVATION



EAST ELEVATION

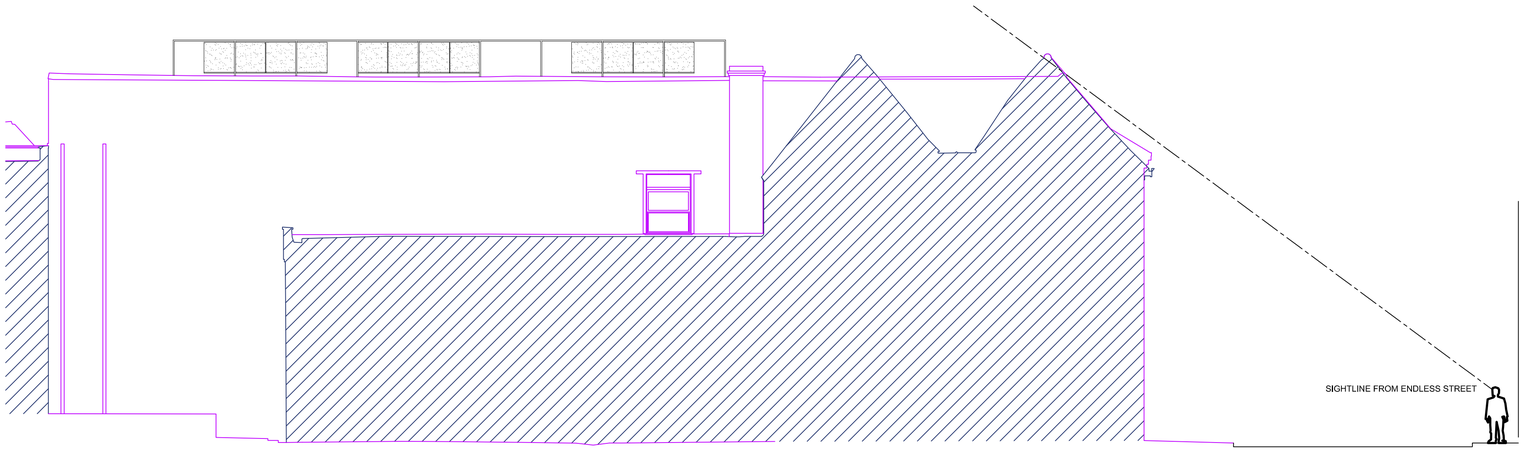

SOUTH ELEVATION

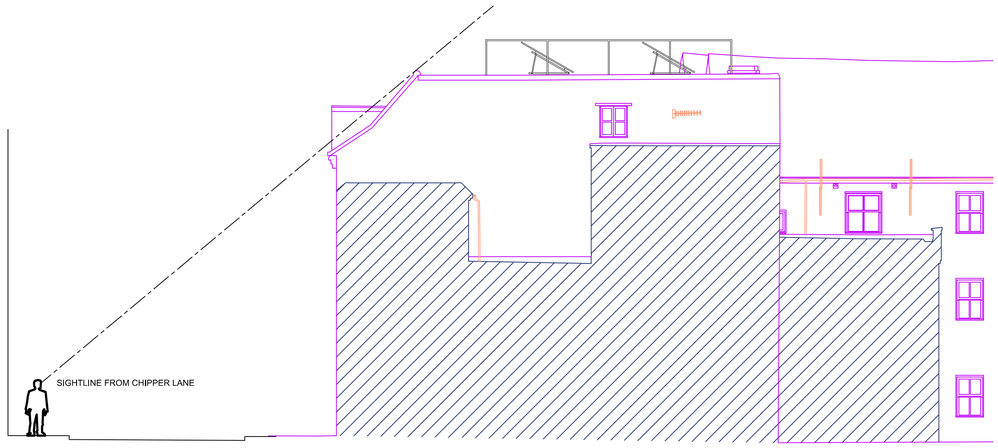

WEST ELEVATION

0 0.5 1 2 3M

	DATE	REVISIONS

CLIENT
Ludlow Properties

JOB TITLE
15 ENDLESS STREET &
42-44 CHIPPER LANE
SALISBURY
WILTSHIRE

1:100 @ A1

OCT 2022 | RJL

DRAWING TITLE
PROPOSED ELEVATIONS
SHOWING SOLAR PANELS.

PLANNING & DESIGN
22 DEVONSHIRE ROAD
SALISBURY
WILTSHIRE
SP1 3NW

DRAWING No 1435/11 | REV