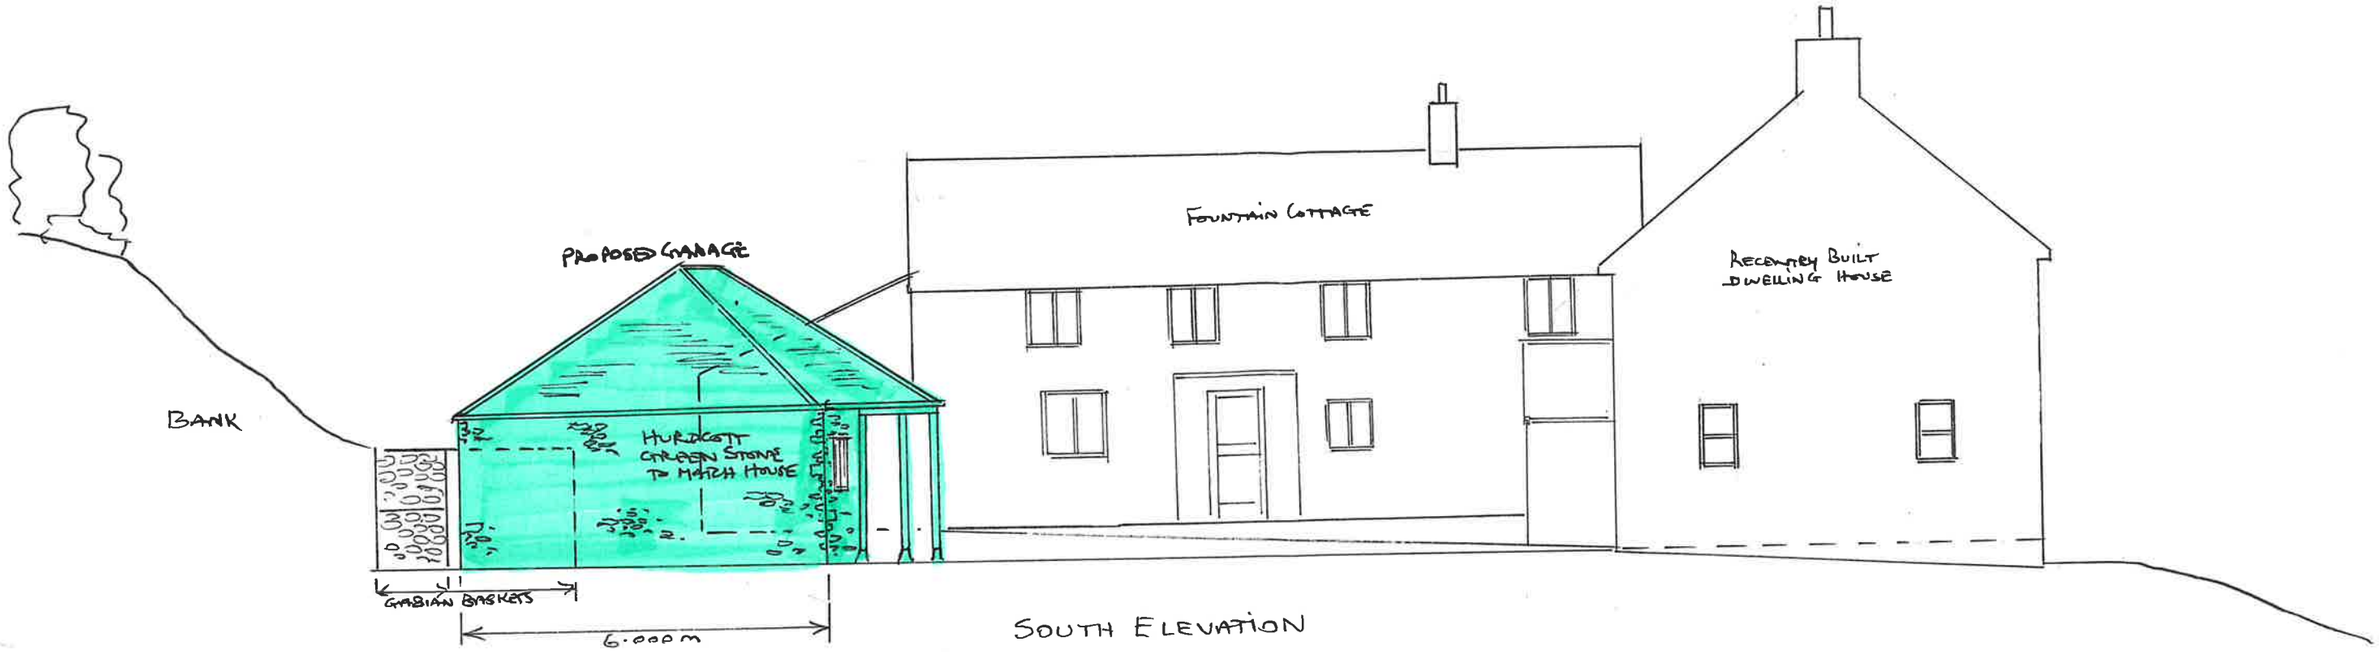

SOUTH ELEVATION

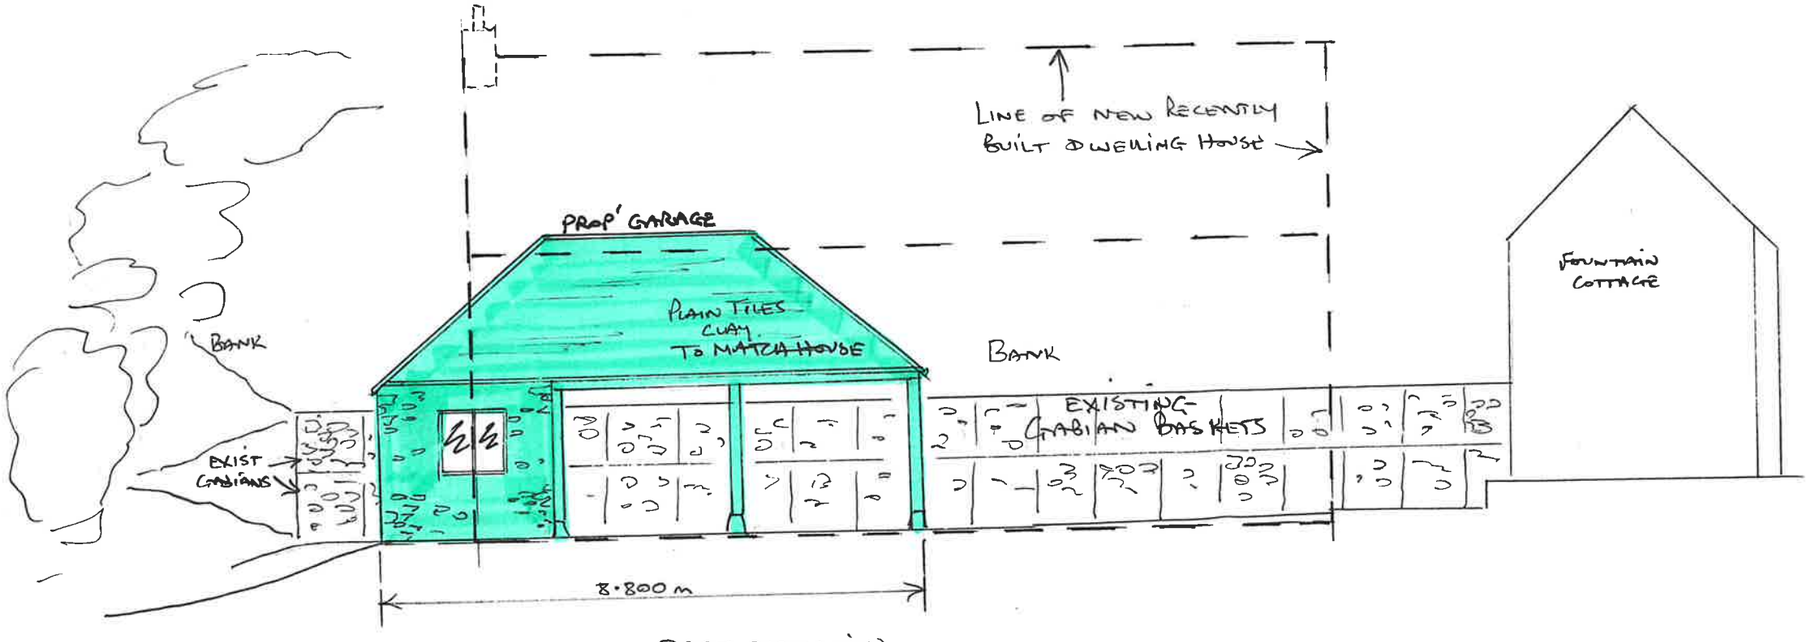

EAST ELEVATION

0 1 2 3 5 10m

SCALE 1:100

DRAWING NO. 1

FOUNTAIN COTTAGE ZEALS BA12 6NE

ELEVATIONS & RECENTLY BUILT DWELLING HOUSE
FOUNTAIN COTTAGE
PROPOSED GARAGE

MR + MAS BOS 17/7/23

SCALE 1:100 at A3